


Health & Safety Comments

TOTAL AREA:
GROSS EXTERNAL AREA
(GEA) = 1310.25 m²
GROSS INTERNAL AREA
(GIA) = 1223.46 m²



MAIN ENTRANCE

GROUND FLOOR:
GEA = 1149.46 m²
GIA = 1099.07 m²

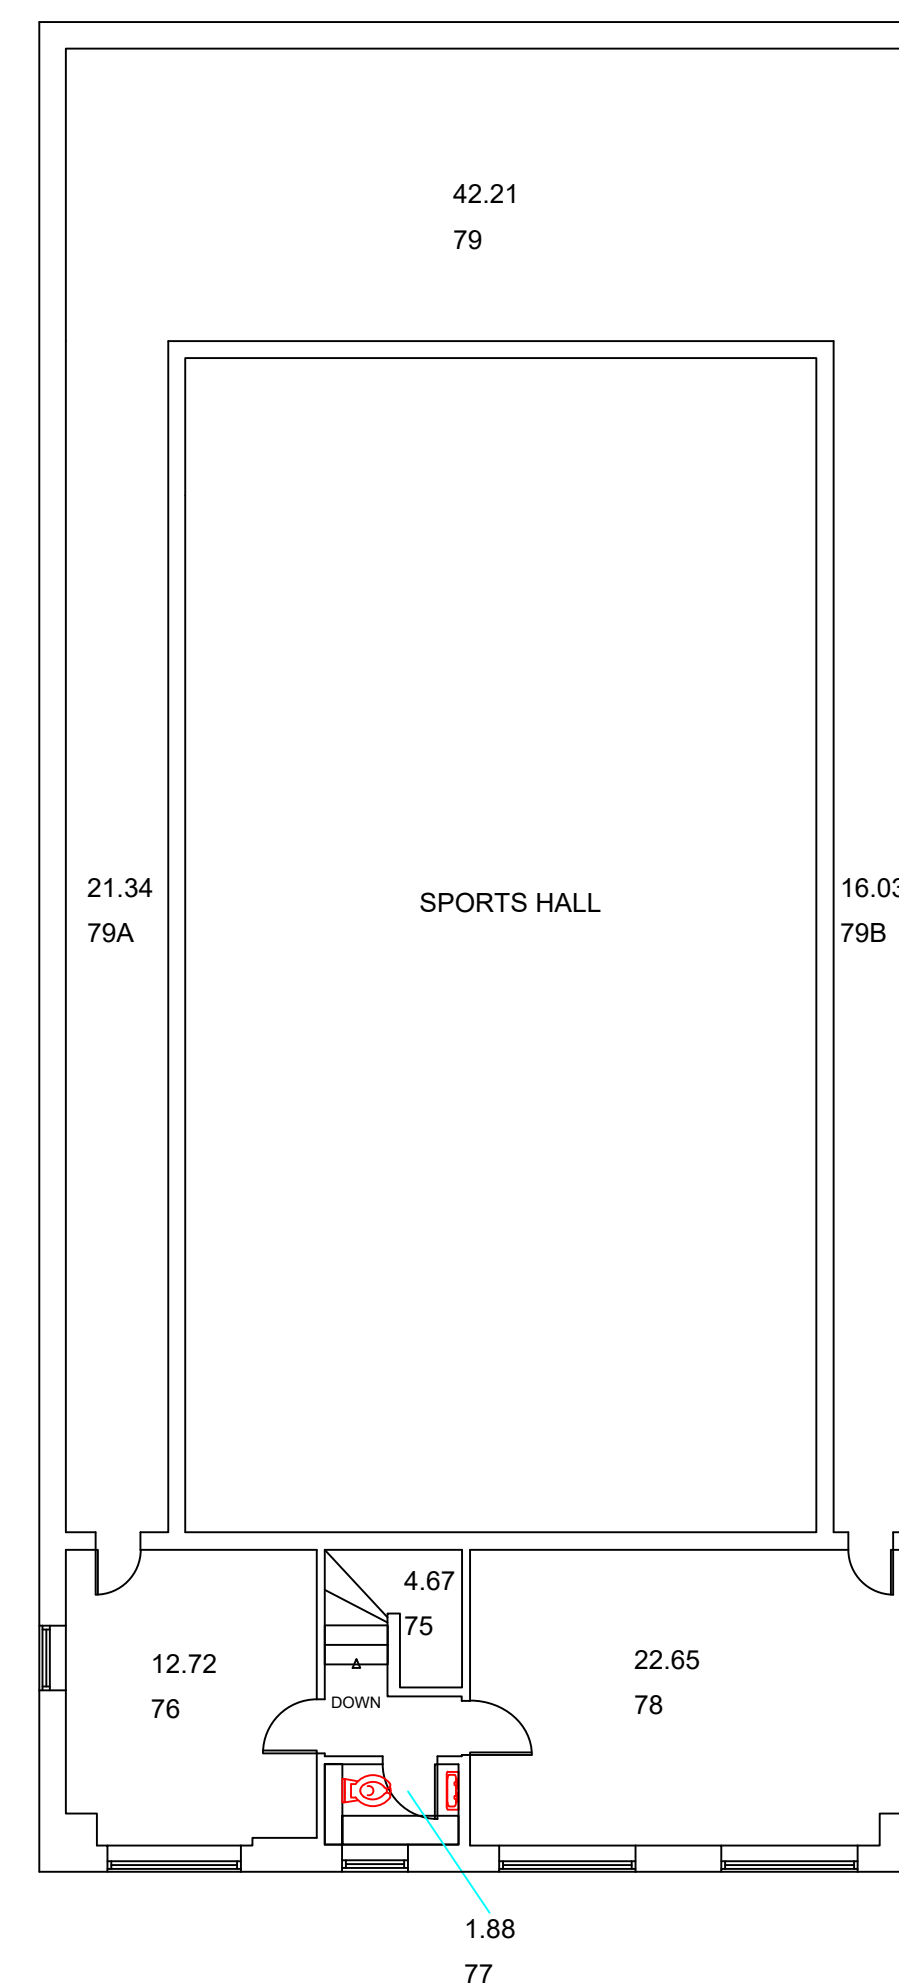

FIRST FLOOR:
GEA = 160.79 m²
GIA = 124.39 m²

UPRNs associated to this drawing are:
Site: 23/65/02100/0003/2/000
Kitchen: 23/65/02100/0003/3/001
Main Building: 23/65/02100/0003/3/002

[illegible]

Corporate Property Group
Office of the Chief Executive

HEADQUARTERS:
County Hall, Preston, PR1 8RE.
Tel: 0300 123 6701

© Lancashire County Property Group MMX

Note: All rights described in Chapter IV of the Copyright, Design and Patents Act 1988 have been generally asserted

Drawing Status: **EXISTING**

Note: Dimensions are not to be scaled from this drawing.
All written measurements are to be checked on site by the contractor

Town Name:
SKELMERSDALE.

Premises Name:
BEACON SPECIAL SCHOOL,
TANHUSE ROAD, WN8 6BA.

Premises No	08135
-------------	-------

	Project

Drawing Title
GROUND & FIRST FLOOR PLAN

Scale 1:100 @A1	Drawn by: EM	Checked by: ER	Date 15/05/03
Project No.		Drawing No.	
		1/1	
		Revision	
		E	