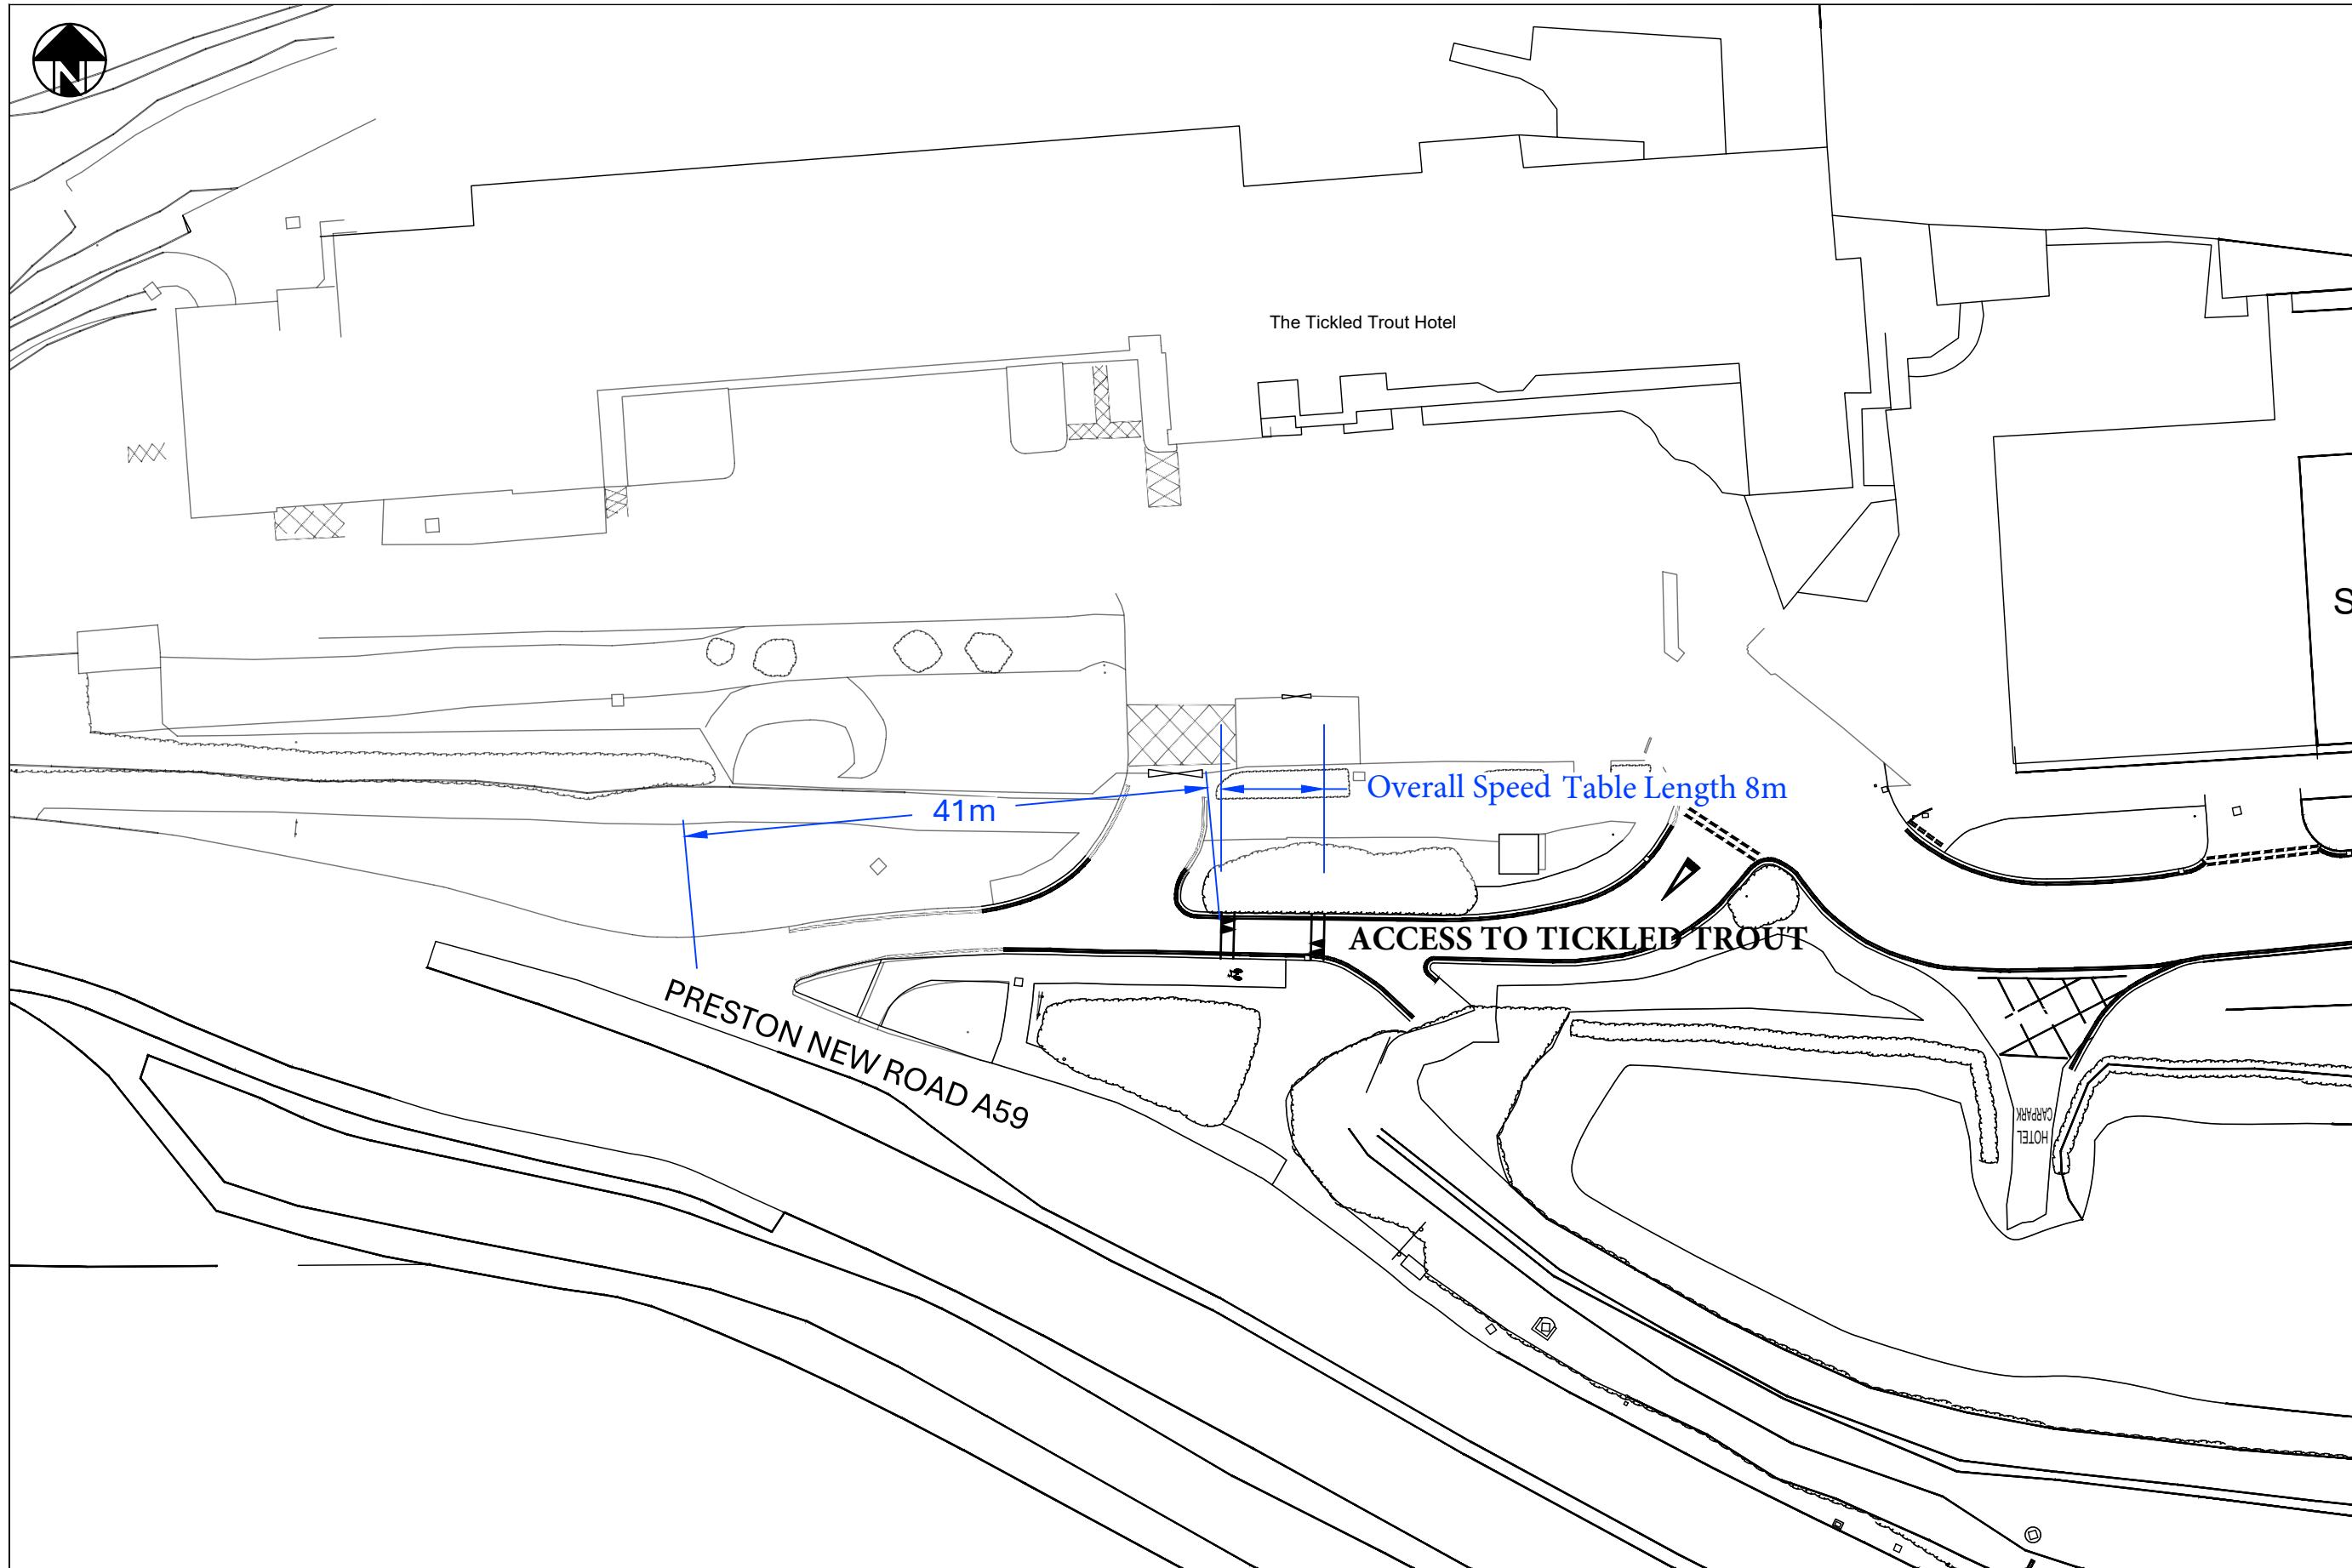


SCALE BAR 1:500

Notes

- This drawing is to be read in conjunction with all other relevant drawings and/or documents.
- All dimensions are in metres unless stated otherwise.
- All work is to be carried out in accordance with the Specification for Highway Works and Local Authority guidance.
- Where underground services are present in the area, contractor is to confirm the precise line and depth of any services prior to the commencement of any excavation works.
- This drawing is not to be used for any construction works unless stated below as 'AS - Construction Issue'
- This drawing has been off the below information:
 - Site Layout Reference: 13690_AEW_2568_0017_Construction Site Plan
 - Topographic Survey: 4240137-4101-Preston-ST2568
 - Utility Survey Reference: 4240137-4201-Preston-ST2568
- All road markings that are to be removed are to be Hydro-blasted off.

P04	Lines thickened Dims Rounded	TD	17.09.26	BR
P03	Detail stripped completely	TD	24.08.26	BR
P02	Additional Detail added	TD	16.07.26	BR
P01	Preliminary Issue	TD	07.07.26	GS
Rev	Description	DR	Date	CK

ANDREW MOSELEY ASSOCIATES

Andrew Moseley Associates Ltd
Yorkshire: 10 St Paul's Street, Leeds, LS1 2JD
North East: Hayfield, S3 Northgate Road, Newcastle upon Tyne NE1 4LE
www.ama.co.uk

M6 TICKLED TROUT PRESTON

MCDONALDS RESTAURANTS LTD

S278 TRO PLAN

S3 - ISSUED FOR REVIEW AND COMMENT

Drawn By	Checkd	Scale	Page
May-26	GS	1:100	A3
TD	GS	GS	GS

Project No	Original	Volume	Level	Type	Rev	Drawing No	Scale	Date
300084	AMA	XX	XX	DR	C	0009	S3	P04