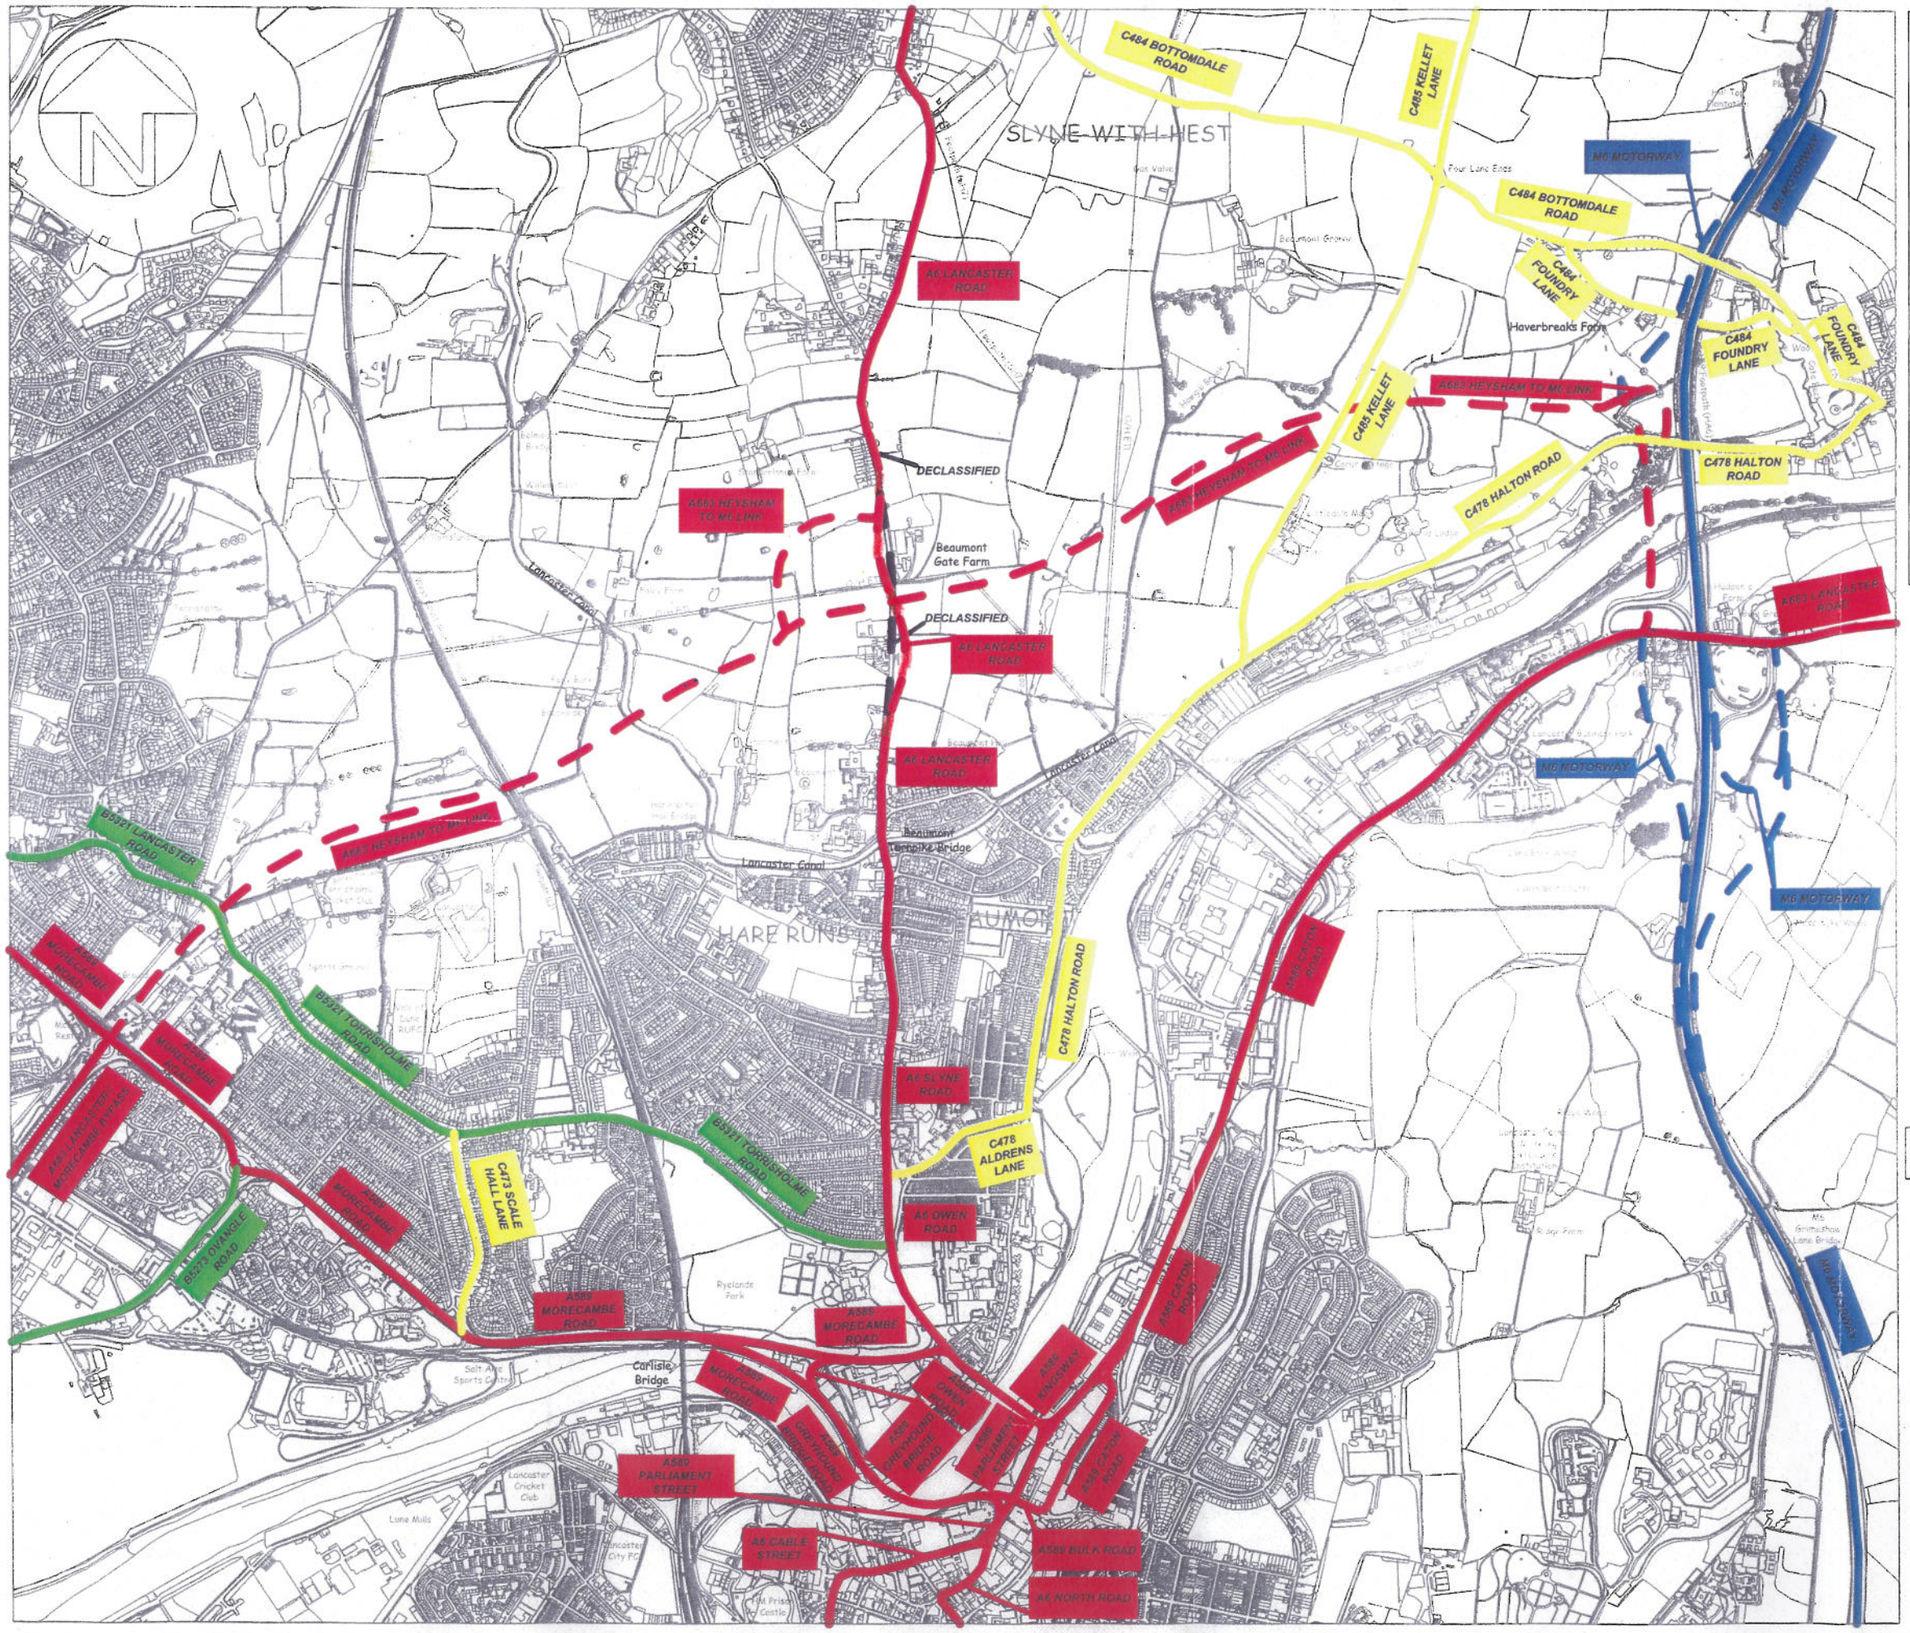

LEGEND

- Existing Motorway
- Proposed Motorway
- Existing Principal Road
- Proposed Principal Road
- Existing "B" Classified Road
- Existing Unnumbered Classified Road

DEPARTMENT OF TRANSPORT
Plans
No GONW 2658
Date 22-2-2008

Based on Ordnance Survey Mapping with the Permission of the Controller of Her Majesty's Stationery Office © Crown copyright. Unauthorised reproduction infringes Crown copyright and may lead to prosecution or civil proceedings. Lancashire County Council Licence No.LA076716

No.	DATE	AMENDMENT DETAILS	CHECKED BY	DRAWN BY

REVISIONS

Lancashire County Council

Environment Directorate
Graham Harding B.Eng., C.Eng., F.I.C.E., F.I.H.T., M.C.M.I.
Executive Director, Environment Directorate
P.O. Box 9, Guild House, Cross Street,
PRESTON PR1 8RD

Highways And Environmental Management

PROJECT TITLE: COMPLETION OF HEYSHAM TO M6 LINK	
DRAWING TITLE: ROAD CLASSIFICATION / RECLASSIFICATION PROPOSED CLASSIFICATION	
DRAWN BY: S. Hunt	PROJECT No.: HEM11063
CHECKED BY: C.F. Lofthouse	DRAWING No.: 11063/316
DATE: FEBRUARY 2008	
SCALE: 1:15000 @ A3	SHEET No.: 2 OF 2
CLIENT No.	