


Lancashire County Council Licence No. LA100023320

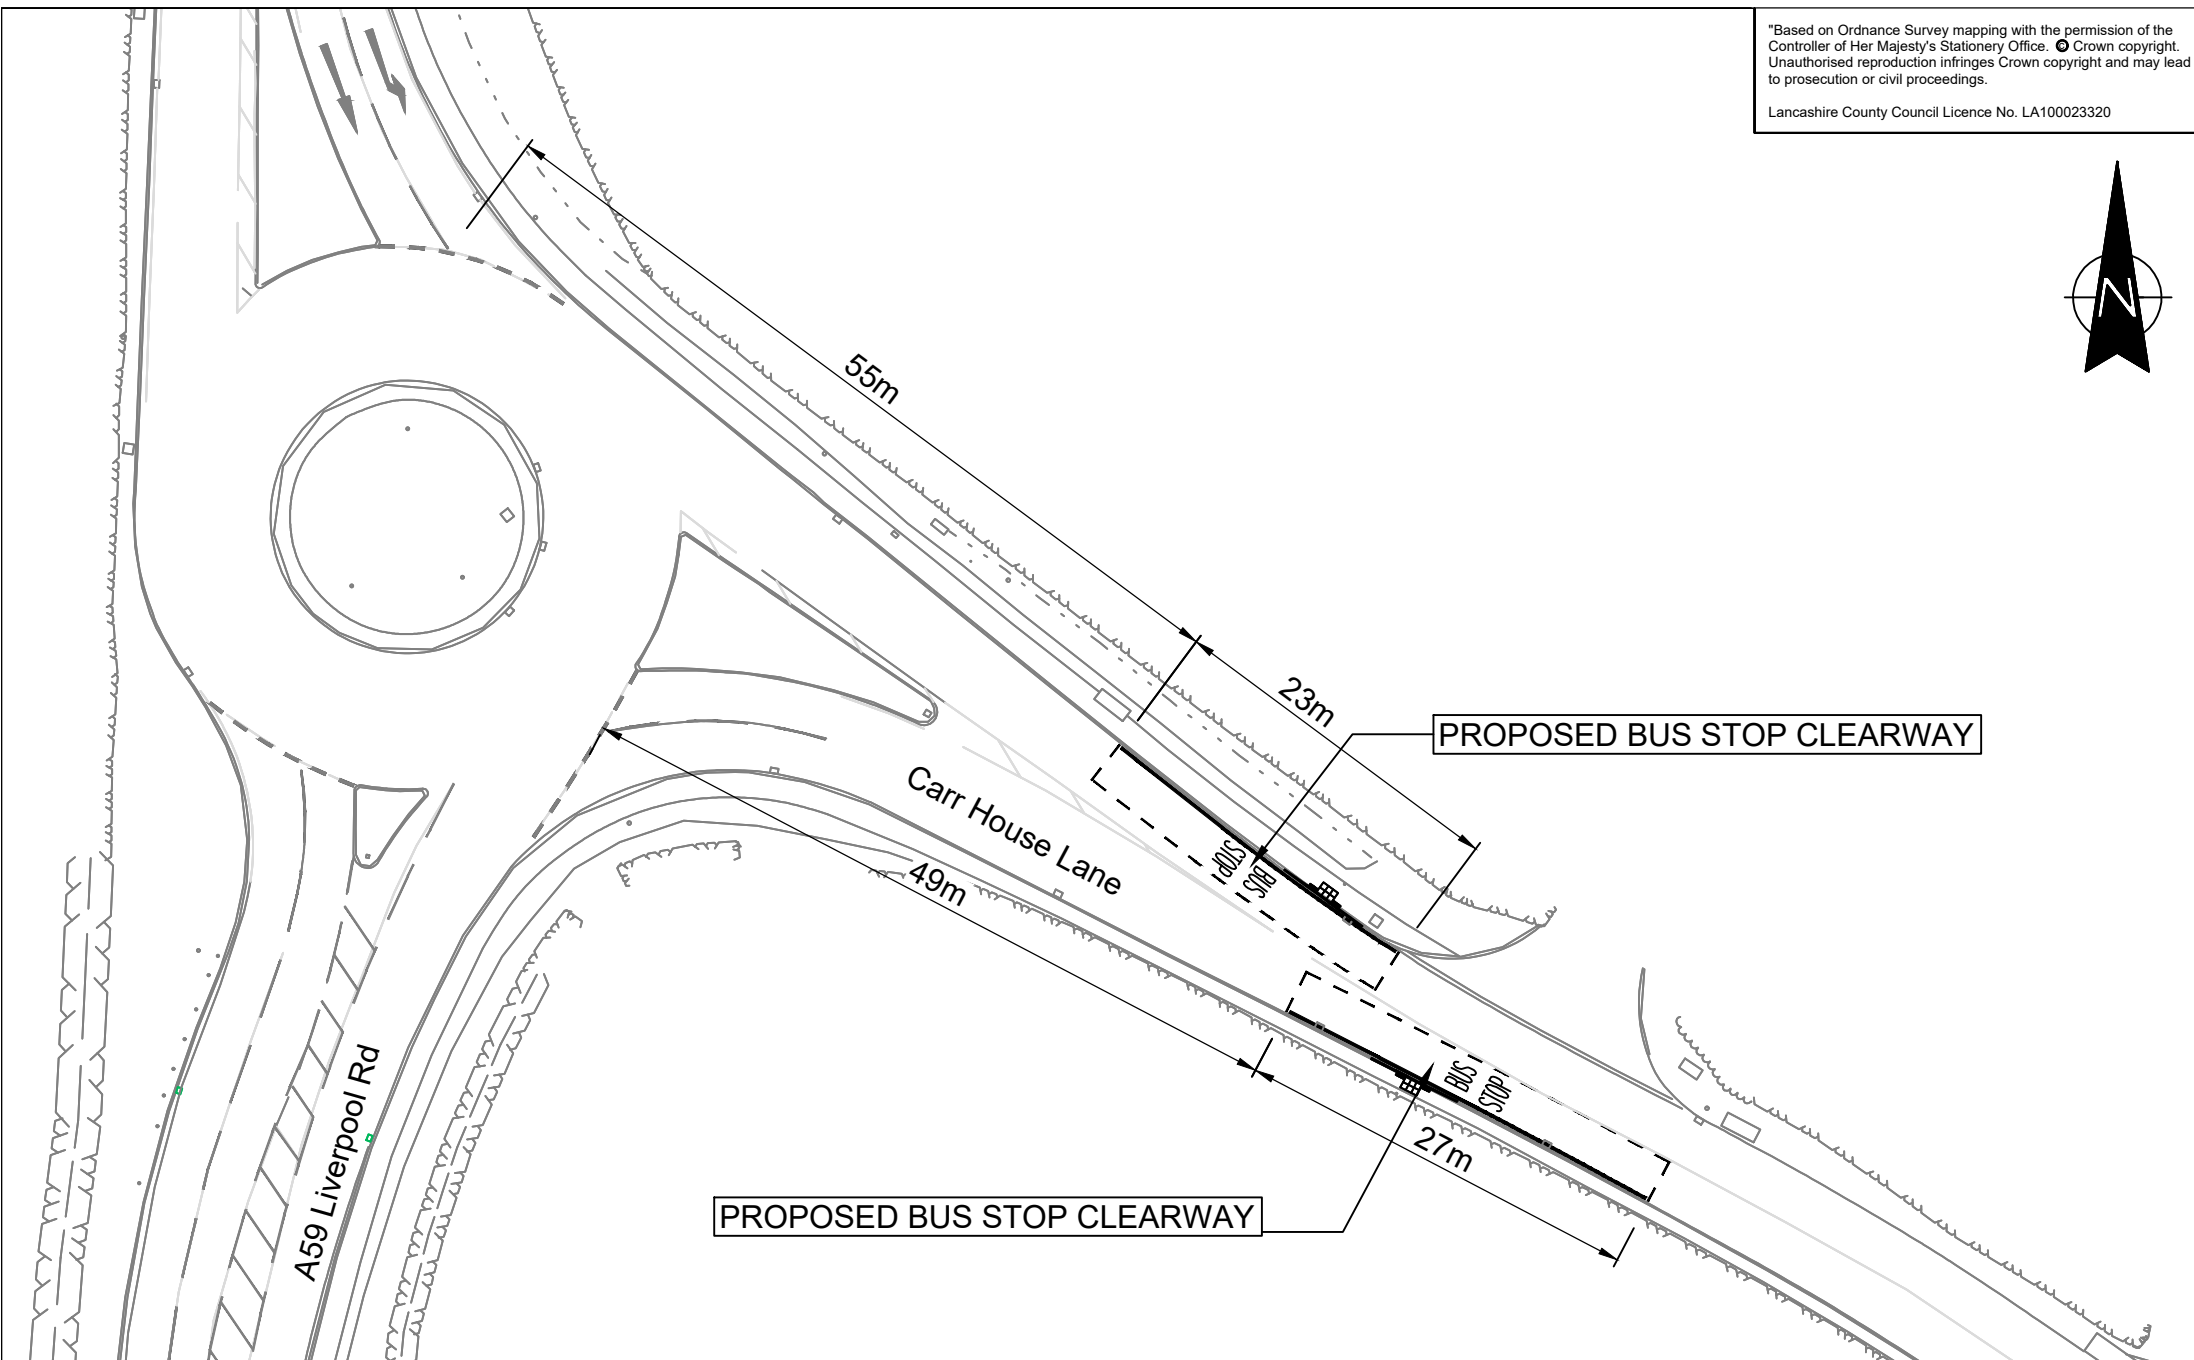



El Sub Sta

338m

23m

A59 Liverpool Rd

245m


37m

Carr House Lane

PROPOSED BUS STOP CLEARWAY



Highways (Design)

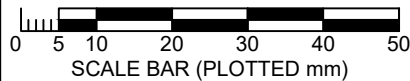

SCALE BAR (PLOTTED mm)

PROJECT TITLE

BSIPS BRETHERTON

DRAWING TITLE

PROPOSED BUS STOP CLEARWAYS
A59 LIVERPOOL ROAD

DRAWN BY

MM

CHECKED BY

PG

DATE

SEP 2026

SCALE @ A4

NTS

CLIENT No.

-

SCHEME NO.

15880

DRAWING No.

15880/TRO/001

SHEET No.

2 OF 3

REVISION

Ø

NO


Date

Amendment Details

Drawn by:

Checked by:

REVISIONS

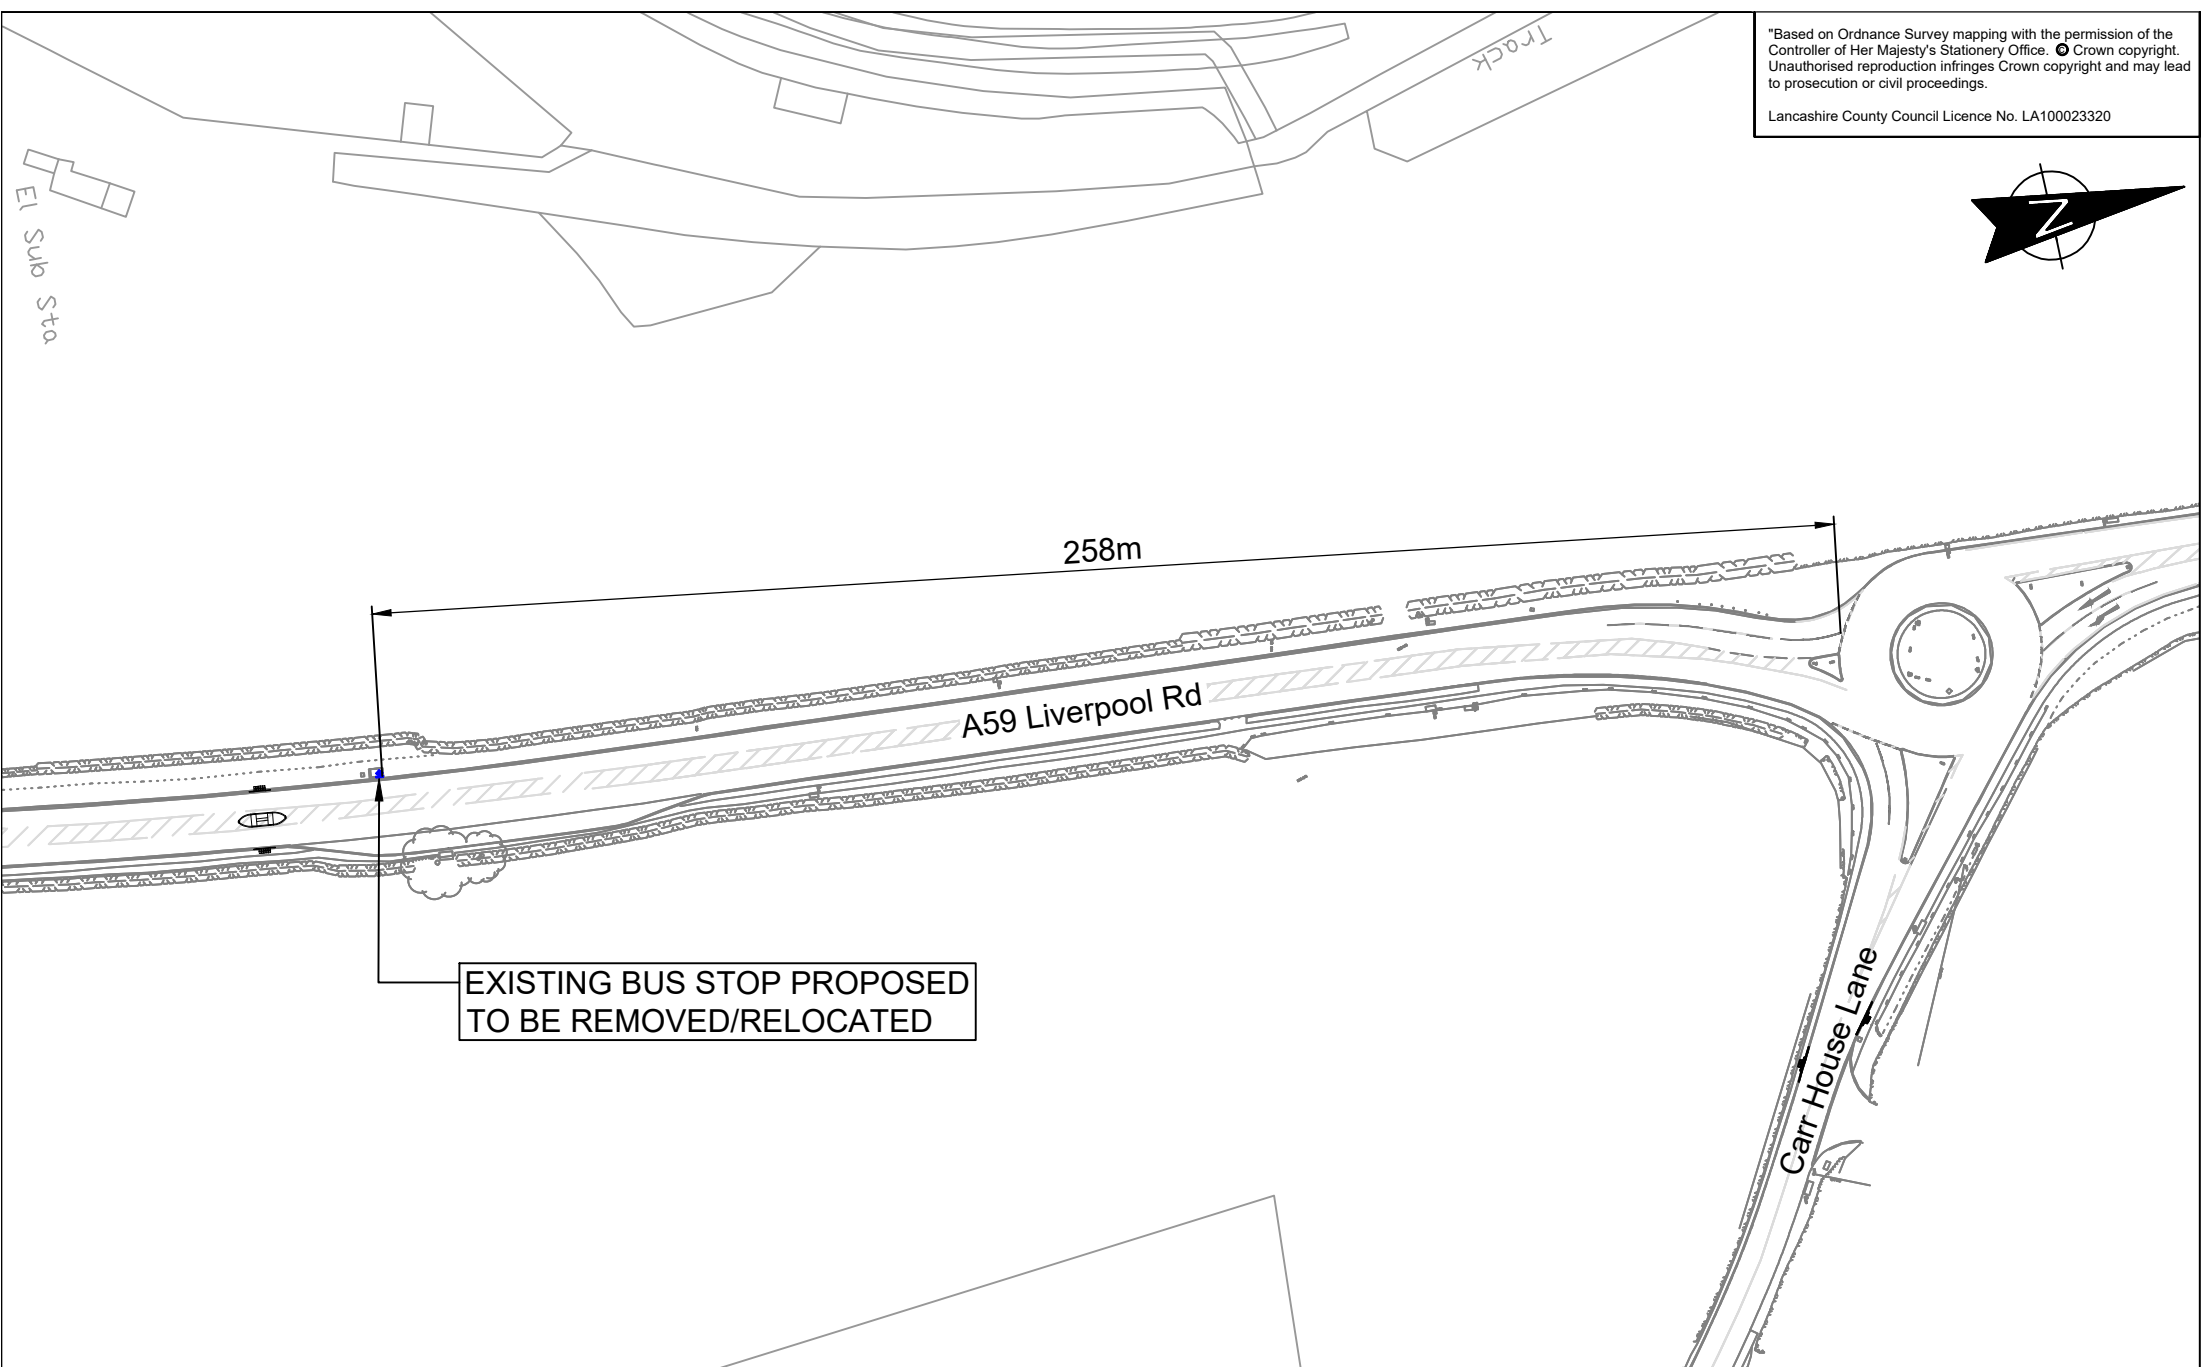

"Based on Ordnance Survey mapping with the permission of the Controller of Her Majesty's Stationery Office. © Crown copyright. Unauthorised reproduction infringes Crown copyright and may lead to prosecution or civil proceedings.

Lancashire County Council Licence No. LA100023320



Lancashire County Council 	Highways (Design)		PROJECT TITLE BSIPS BRETHERTON		DRAWN BY MM		CLIENT No. -						
	 SCALE BAR (PLOTTED mm)				CHECKED BY PG		SCHEME NO. 15880						
	ISSUE PURPOSE TRO		DRAWING TITLE REMOVAL OF EXISTING BUS STOP A59 LIVERPOOL ROAD		DATE SEP 2026		DRAWING No. 15880/TRO/001		NO.	Date	Amendment Details	Drawn by:	Checked by:
					SCALE @ A4 NTS		SHEET No. 3 OF 3	REVISION Ø	REVISIONS				