


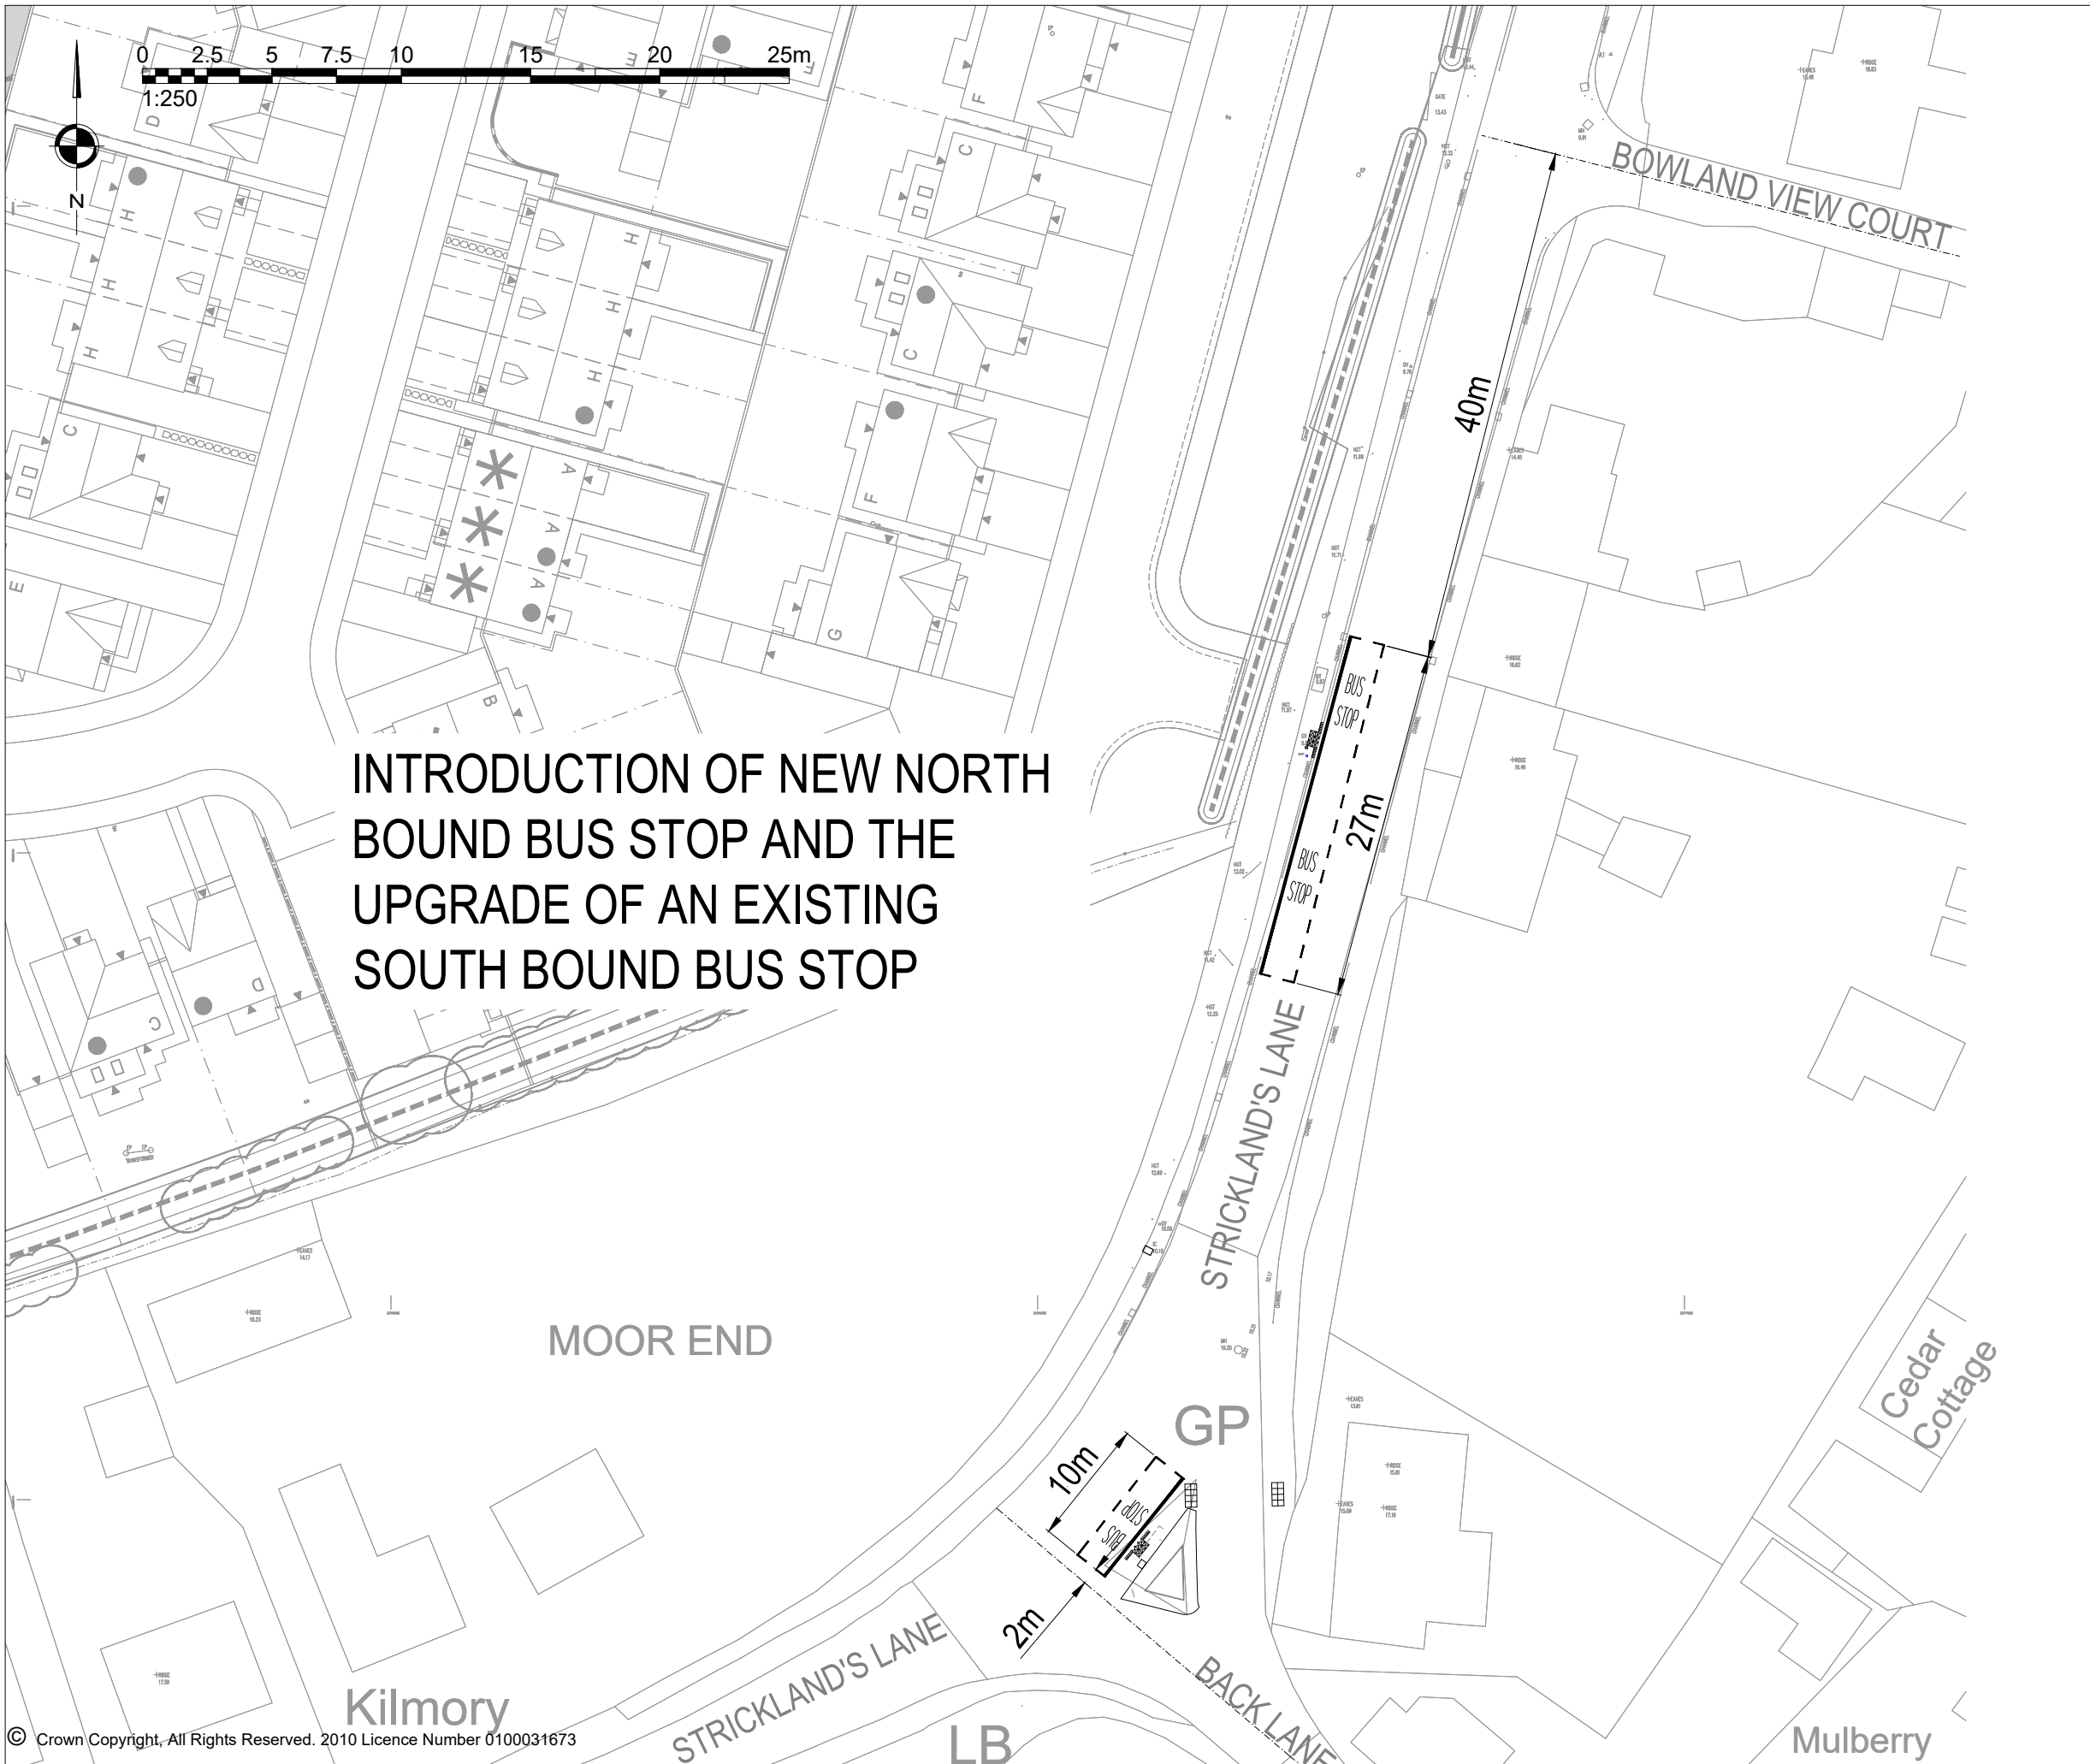

INTRODUCTION OF NEW NORTH
BOUND BUS STOP AND THE
UPGRADE OF AN EXISTING
SOUTH BOUND BUS STOP

FOR SERVICES AND AND STREET
FURNITURE DETAILS, PLEASE REFER TO
ADOTPION LAYOUT SCP-220543-0000-220

ANY DAMAGE TO EXISTING SURFACING
AND KERBING DURING CONSTRUCTION TO
BE MADE GOOD.

FOR BUS STOP DETAILS PLEASE REFER TO
LANCASHIRE COUNTY COUNCIL STANDARD
BUS STOP DETAIL AND TYPICAL KERB
PROFILE DRAWING NUMBER
B2237501/SD/001

REVISIONS			
REV	DESCRIPTION	DATE	BY
A	ISSUED FOR S278 APPROVAL	26.02.25	JC
B	AMENDED AS PER COUNCIL COMMENTS	20.05.25	CO
C	AMENDED AS PER COUNCIL COMMENTS RECEIVED 12.06.2025	17.06.25	JC
D	AMENDED AS PER COUNCIL COMMENTS RECEIVED 11.07.2025	11.07.25	JC
E	AMENDED AS PER COUNCIL COMMENTS RECEIVED 29.07.2025	30.07.25	SK

SCP

Transportation Planning : Infrastructure Design

Colwyn Chambers, 19 York Street, Manchester, M2 3BA, Tel 0161 832 4400,
www.scptransport.co.uk, Email info@scptransport.co.uk

Client Name:

ATHENA HEALTHCARE GROUP

Project Title:

STRICKLANDS LANE,
STALMINE

Drawing Title:

S278 TRAFFIC REGULATION
ORDER

Date:	26.02.2025	Drawn By:	JC
Scale:	1:500 @ A3	Checked:	JL
Status:	PRELIMINARY	Approved:	TM

Drawing No.	Rev.
SCP-220543-S278-0000-230	E