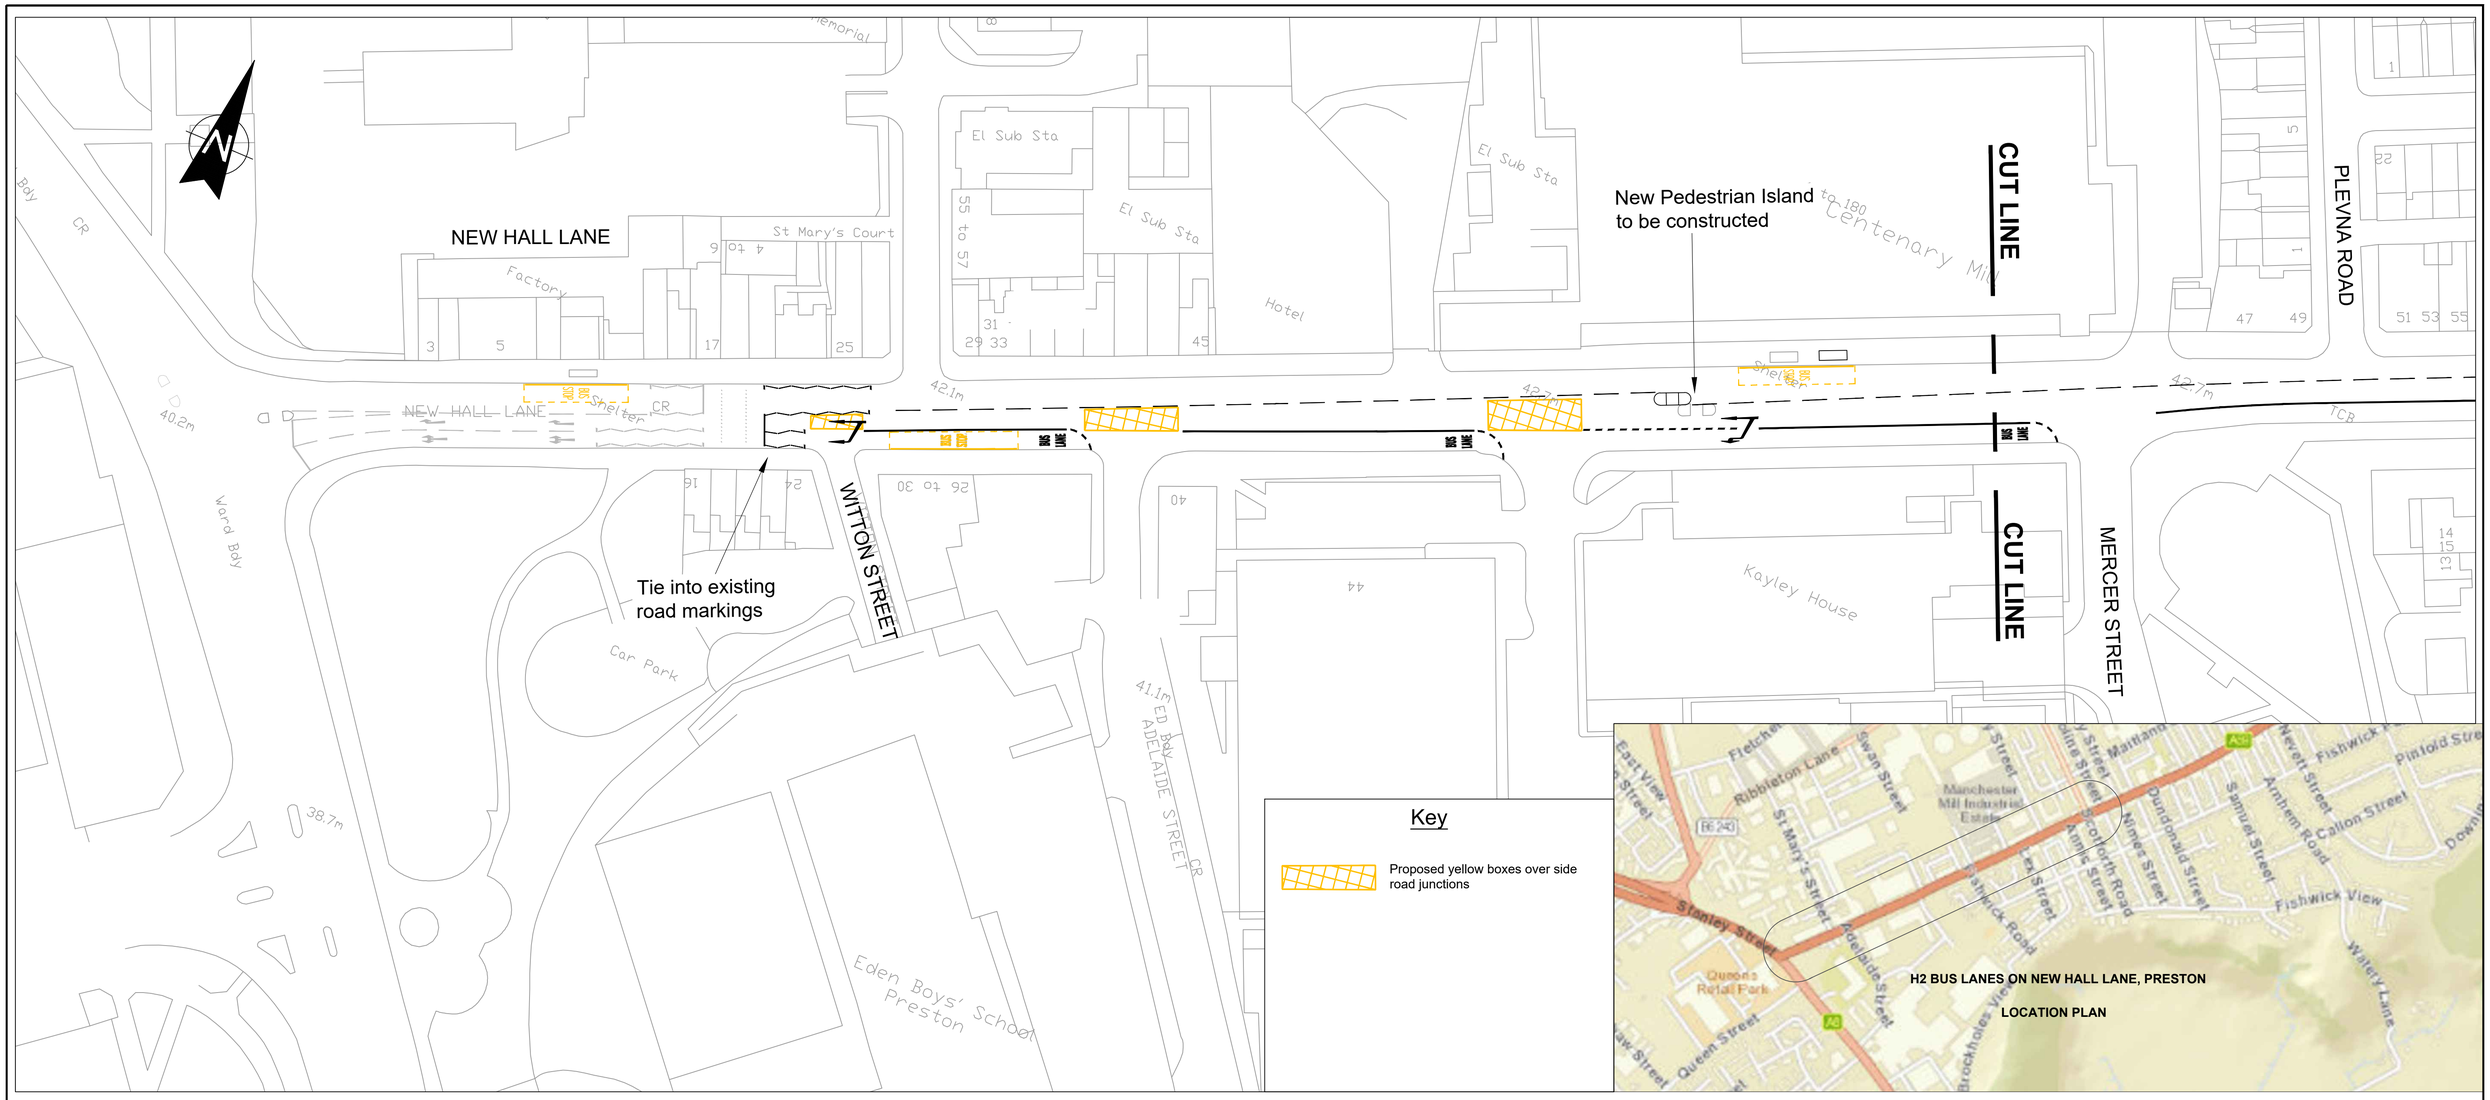

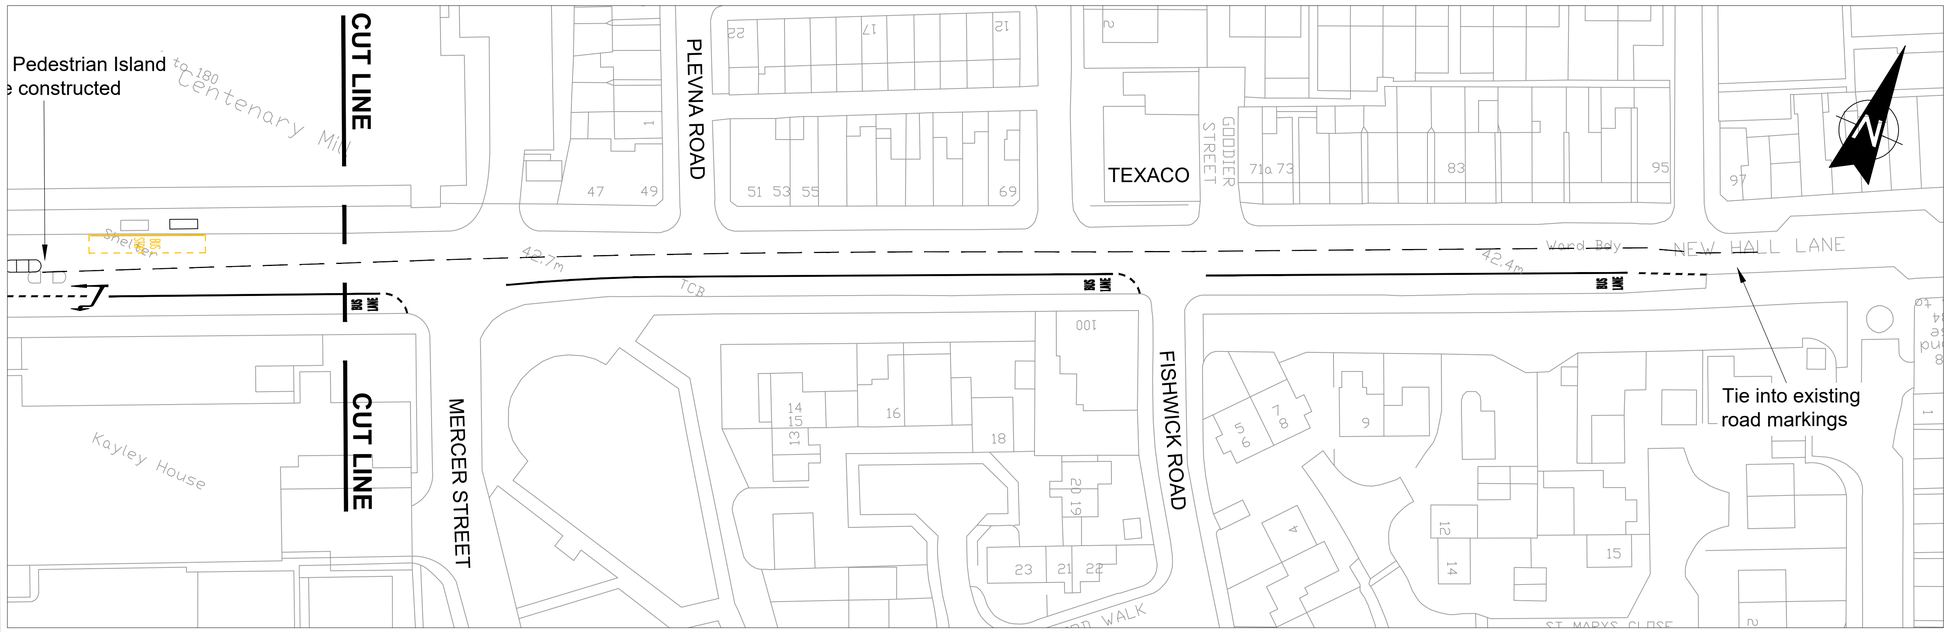

"Based on Ordnance Survey mapping with the permission of the Controller of Her Majesty's Stationery Office. © Crown copyright. Unauthorised reproduction infringes Crown copyright and may lead to prosecution or civil proceedings.

Lancashire County Council Licence No. LA100023320

No.	DATE	AMENDMENT DETAILS	CHECKED BY	DRAWN BY

REVISIONS

Lancashire County Council

Design and Construction

0 5 10 20 30 40 50 60 70 80 90 100
SCALE BAR (PLOTTED mm)

PROJECT TITLE	BUS SERVICE IMPROVEMENT PROGRAMME NEW HALL LANE BUS LANE		
DRAWING TITLE	GENERAL LAYOUT		
DRAWN BY	M SOUTHALL	DATE	FEBRUARY 2024
CHECKED BY	J BARON	DRAWING No.	13673-0100-02
PROJECT No.	13673	SHEET No. 1 OF 1	REVISION -
SCALE @ A1	1:500	ISSUE PURPOSE	

V:\LHS\LNMED\ED\HIGHWAYS\BSIPS 2022\13673 NEW HALL LANE - BUS LANE\300 DRAWINGS\303 WORKING DRAWINGS\13673-0100-02 - GENERAL LAYOUT.DWG