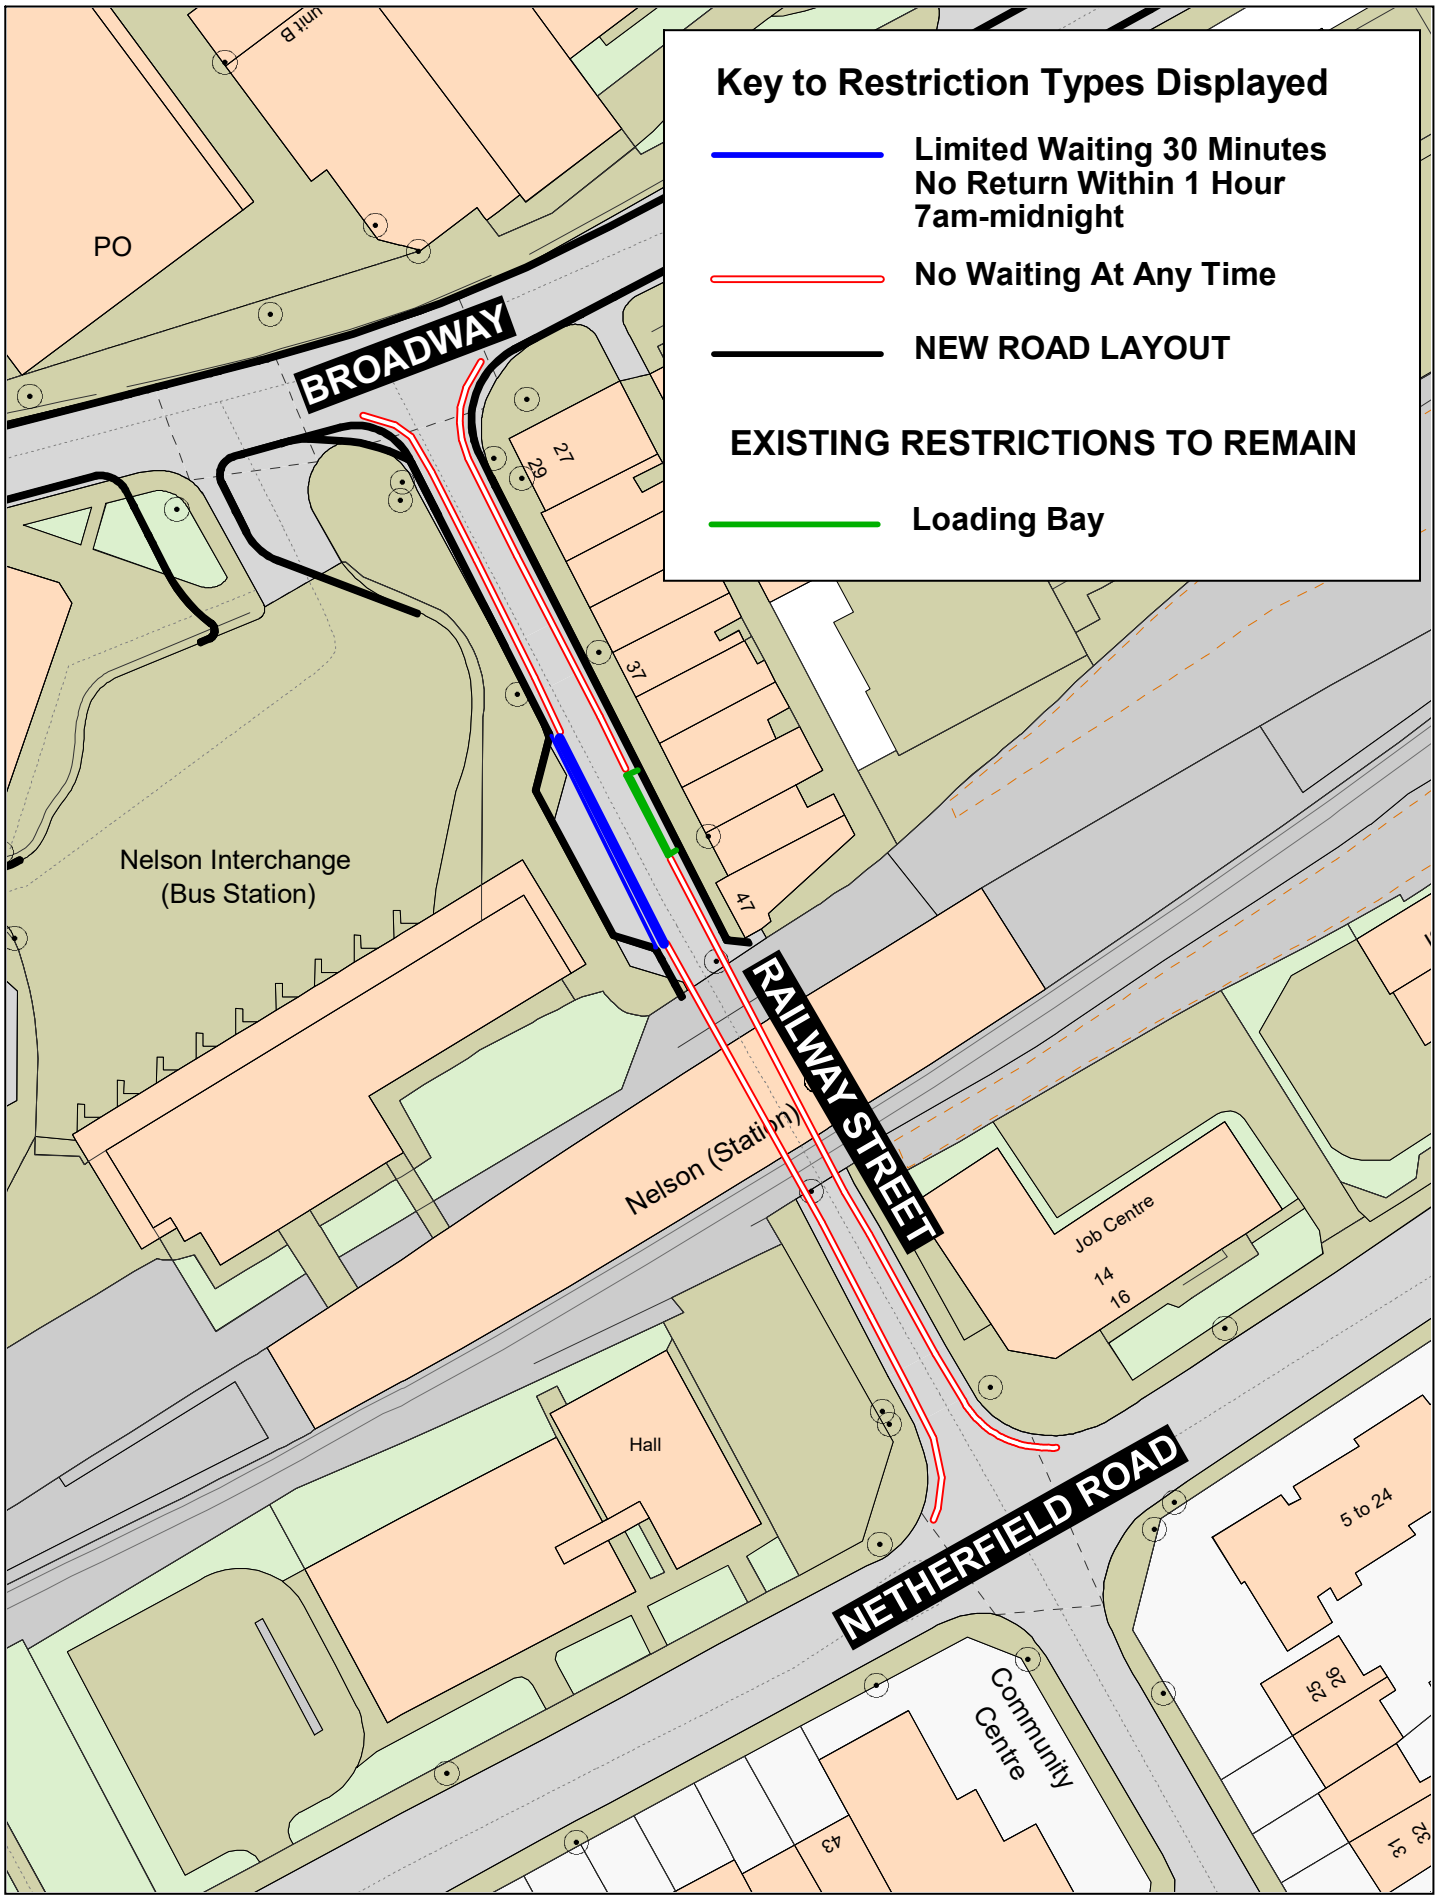

Lancashire County Council

Railway Street, Nelson

N W E S

_ Crown copyright and database rights 2023
OS AC0000850590
Lancashire County Council
Licence No. AC0000850590

Matt Townsend
Director of Highways and Transport
P.O. Box 100, County Hall,
PRESTON PR1 0LD

SCALE	1 : 750
DATE	21/01/2025
DRAWING No.	C24-25(20)-P
DRAWN BY	CGL
	Scale with care as distortion may occur

ParkMap Version 7.6