



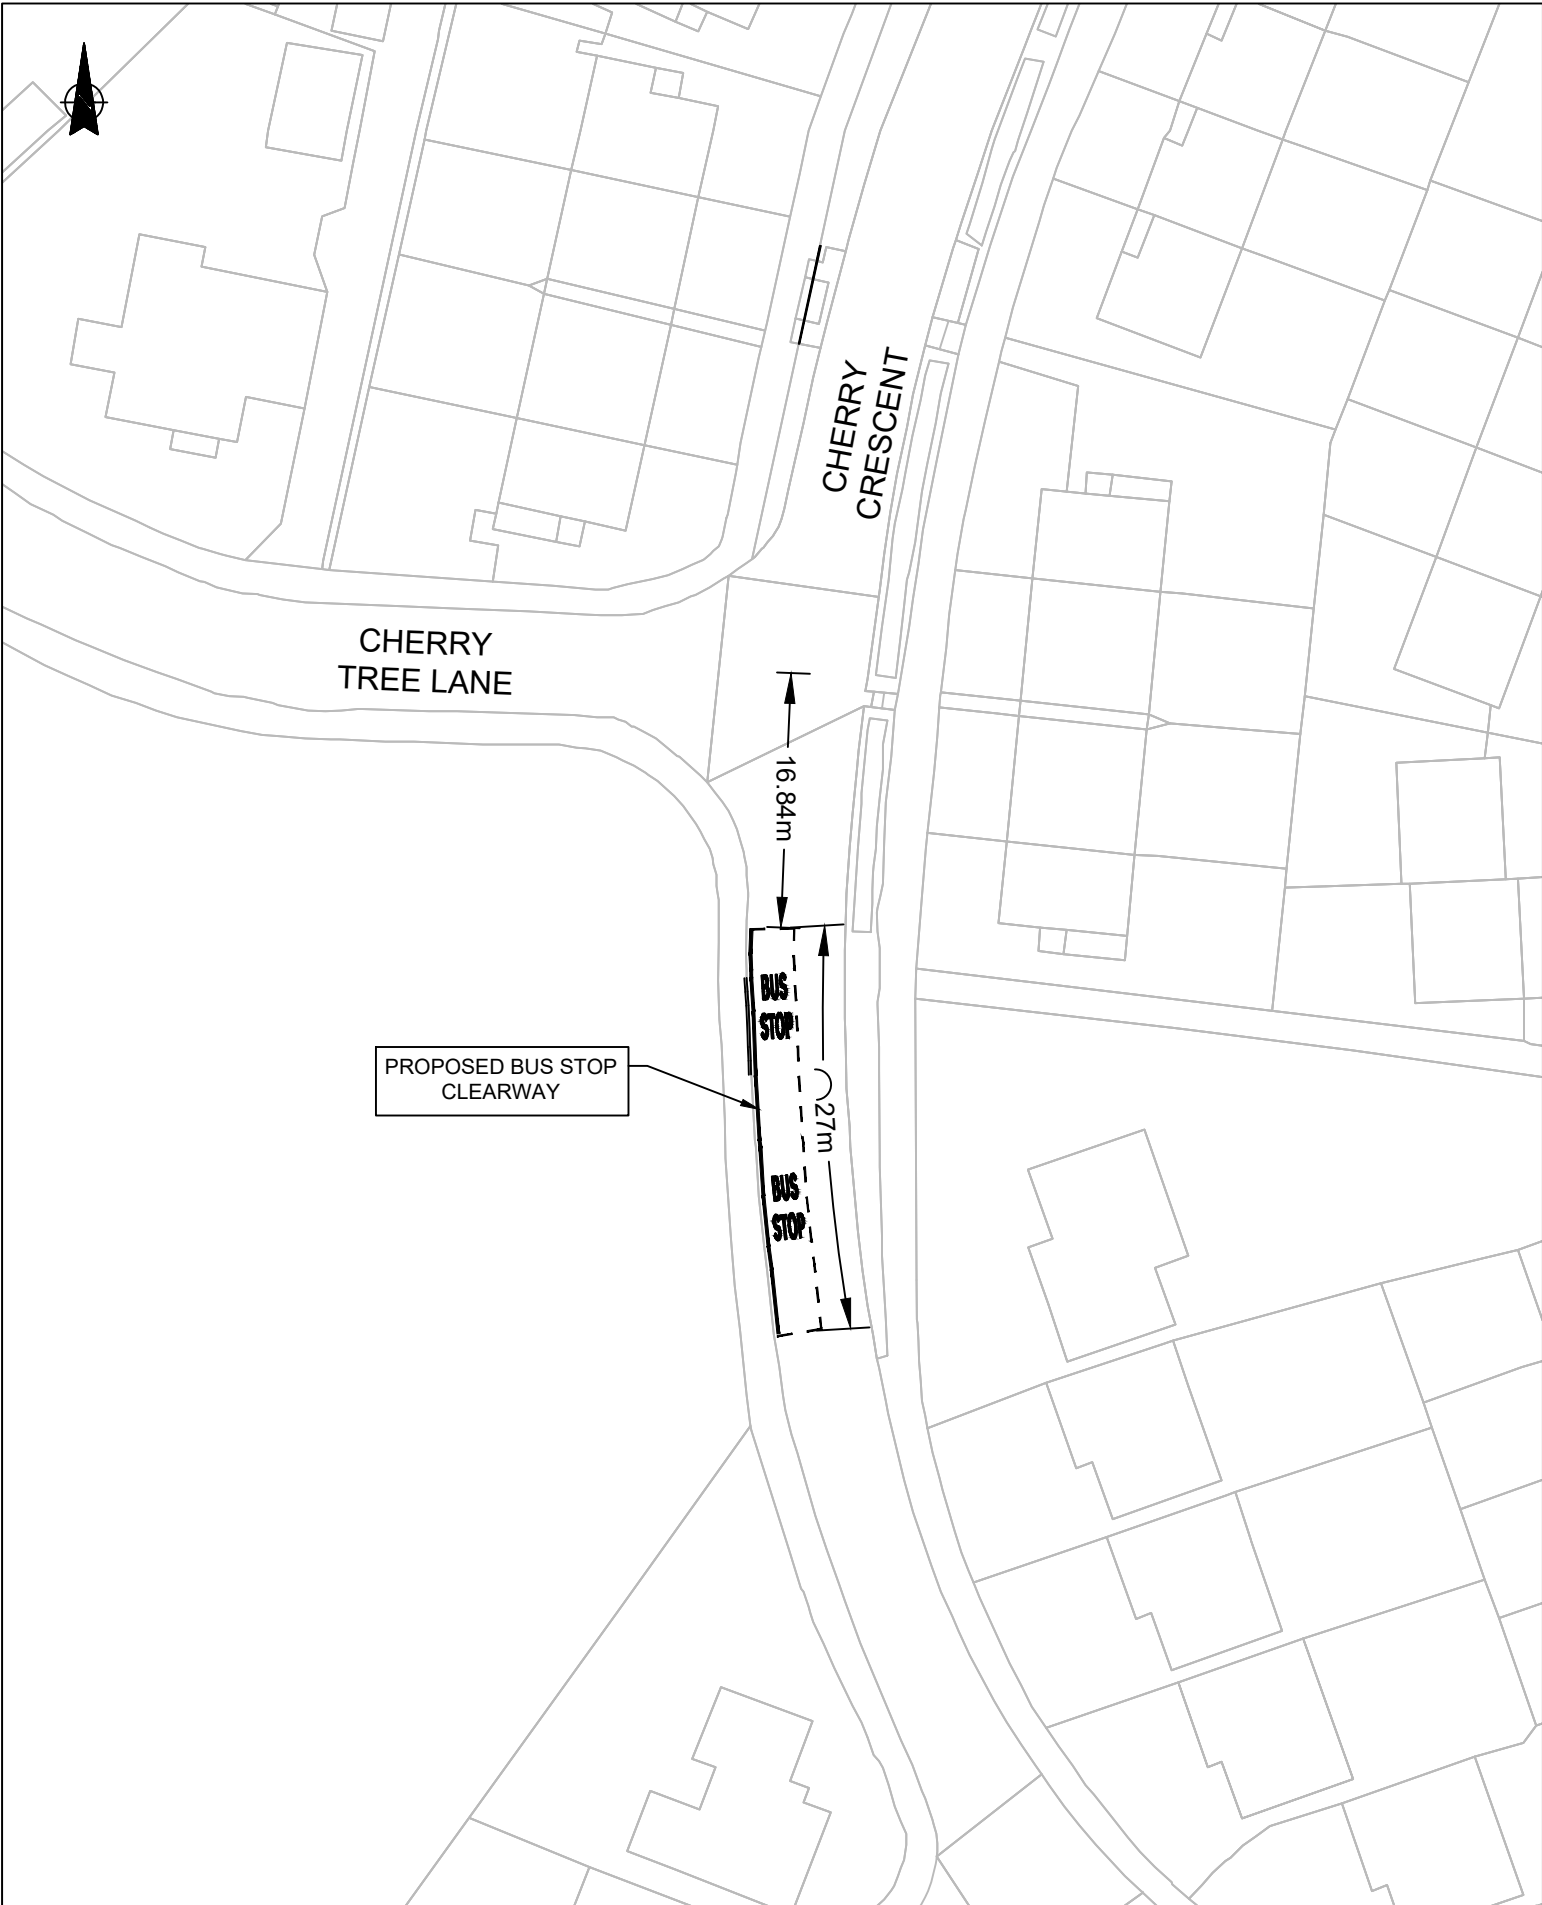

Based on Ordnance Survey mapping with the permission of the Controller of Her Majesty's Stationery Office. © Crown copyright. Unauthorised reproduction infringes Crown copyright and may lead to prosecution or civil proceedings. Lancashire County Council Licence No. LA100023320			
PROJECT TITLE		SCHEME NO.	
LUF - HALL CARR HIGHWAY IMPROVEMENTS		5222644	
DRAWING TITLE		DRAWING NO.	
PROPOSED BUS STOP CLEARWAYS		SGHS-LCC-TRO-HC-DR-XX-002	
DRAWN BY		SHEET NO.	
CM		2 of 11	
CHECKED BY		REVISION	
CM		1	
DATE		ISSUE PURPOSE	
21.08.26		-	

No.	Date	Amendment Details	Drawn by:	Checked by:
REVISIONS				


Lancashire County Council		Planning & Environment Infrastructure Delivery Team	
0 5 10 20 30 40 50		SCALE BAR (PLOTTED mm)	

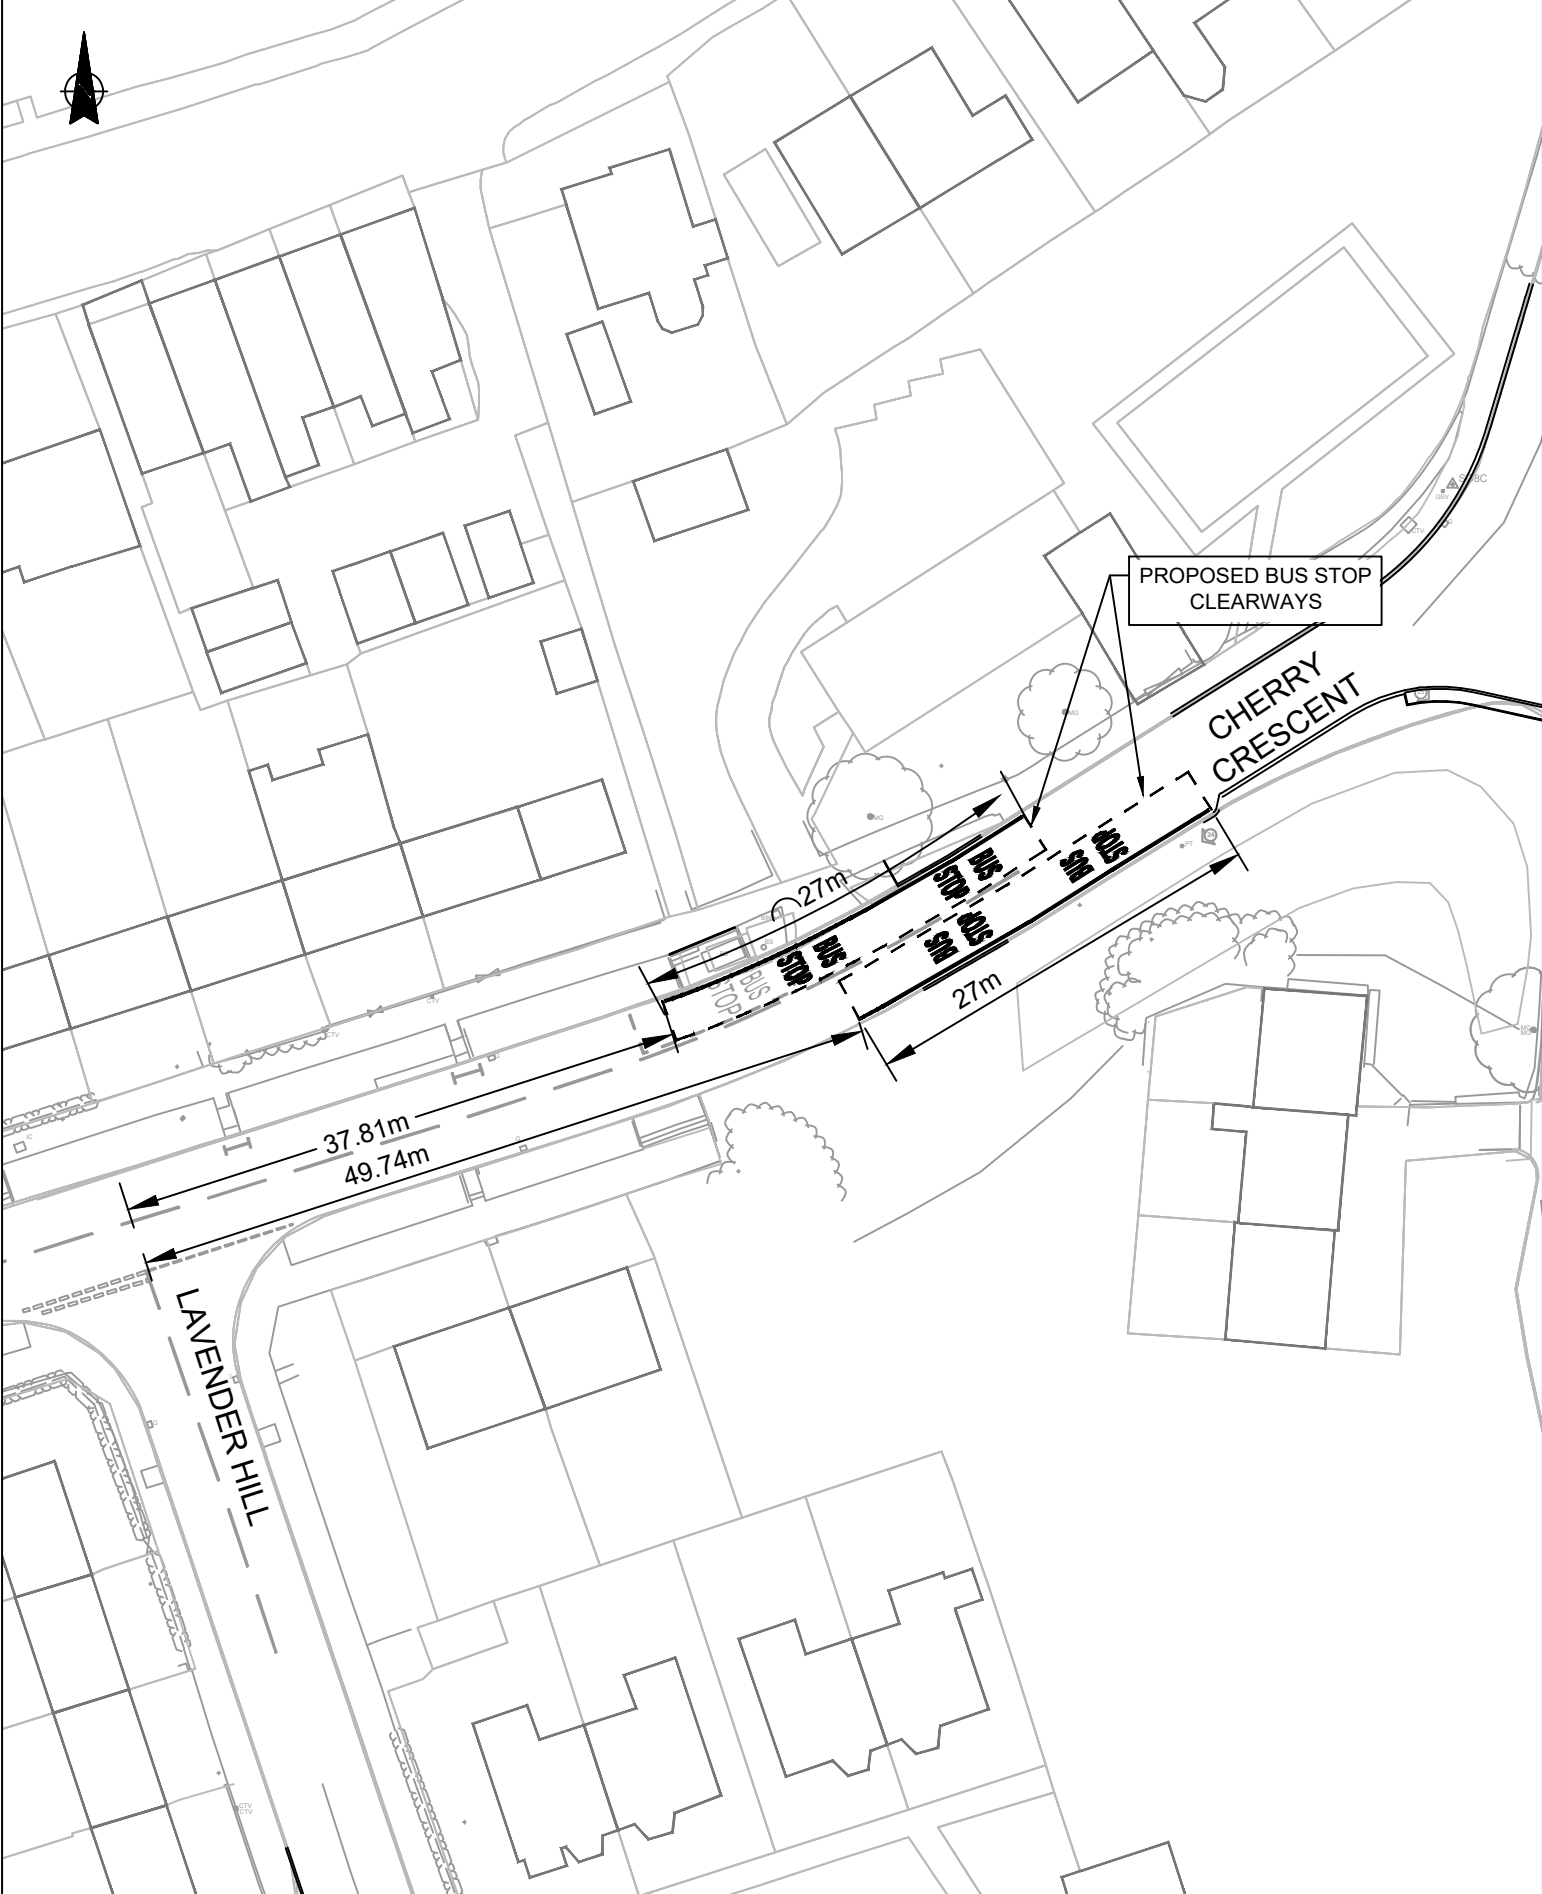

Based on Ordnance Survey mapping with the permission of the Controller of Her Majesty's Stationery Office. © Crown copyright. Unauthorised reproduction infringes Crown copyright and may lead to prosecution or civil proceedings. Lancashire County Council Licence No. LA100023320			
PROJECT TITLE		SCHEME NO.	
LUF - HALL CARR HIGHWAY IMPROVEMENTS		5222644	
DRAWING TITLE		DRAWING NO.	
PROPOSED BUS STOP CLEARWAYS		SGHS-LCC-TRO-HC-DR-XX-004	
DRAWN BY		SHEET NO.	
CM		4 of 11	
CHECKED BY		REVISION	
CM		1	
DATE		ISSUE PURPOSE	
21.08.26		-	

No.	Date	Amendment Details	Drawn by:	Checked by:
REVISIONS				


Lancashire County Council		Planning & Environment Infrastructure Delivery Team	
0 5 10 20 30 40 50		SCALE BAR (PLOTTED mm)	

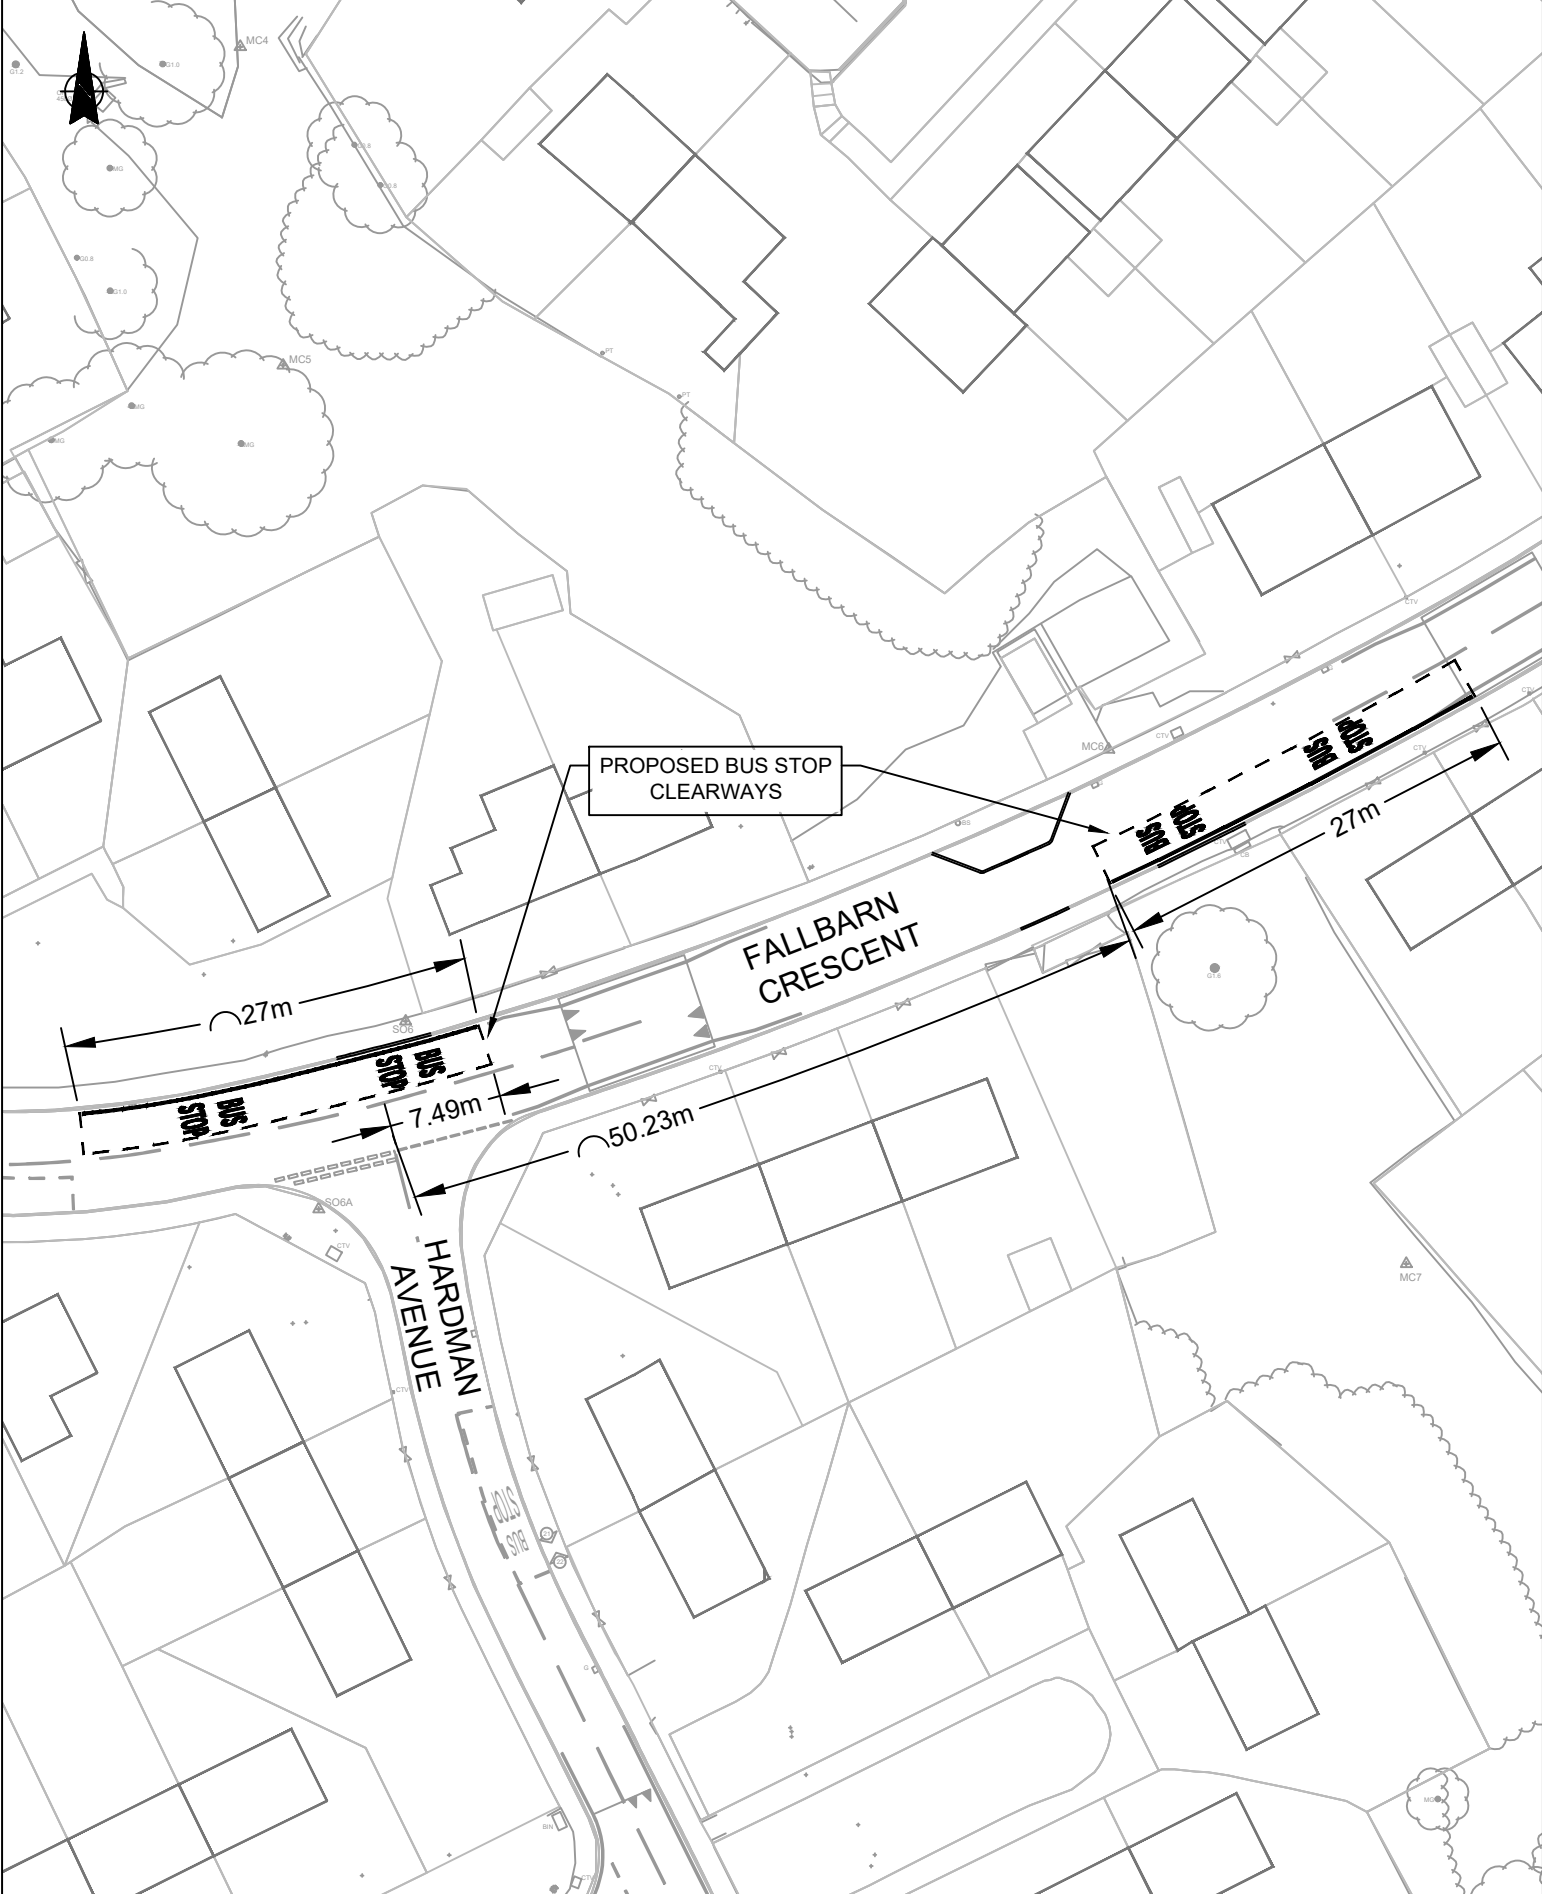


				Based on Ordnance Survey mapping with the permission of the Controller of Her Majesty's Stationery Office. © Crown copyright. Unauthorised reproduction infringes Crown copyright and may lead to prosecution or civil proceedings. Lancashire County Council Licence No. LA100023320			
				PROJECT TITLE		SCHEME NO.	
				LUF - HALL CARR HIGHWAY IMPROVEMENTS		5222644	
No. Date Amendment Details Drawn by: Checked by:				DRAWING TITLE		DRAWING NO.	
REVISIONS				PROPOSED BUS STOP CLEARWAYS		SGHS-LCC-TRO-HC-DR-XX-005	
Lancashire County Council 		Planning & Environment Infrastructure Delivery Team		DRAWING BY		SHEET NO.	
				CM		5 of 11	
				CHECKED BY		REVISION	
				CM		1	
		SCALE @ A4		DATE		ISSUE PURPOSE	
		1:500		21.08.26		-	

No.	Date	Amendment Details	Drawn by:	Checked by:
REVISIONS				

Lancashire County Council		Planning & Environment Infrastructure Delivery Team	
		SCALE BAR (PLOTTED mm)	

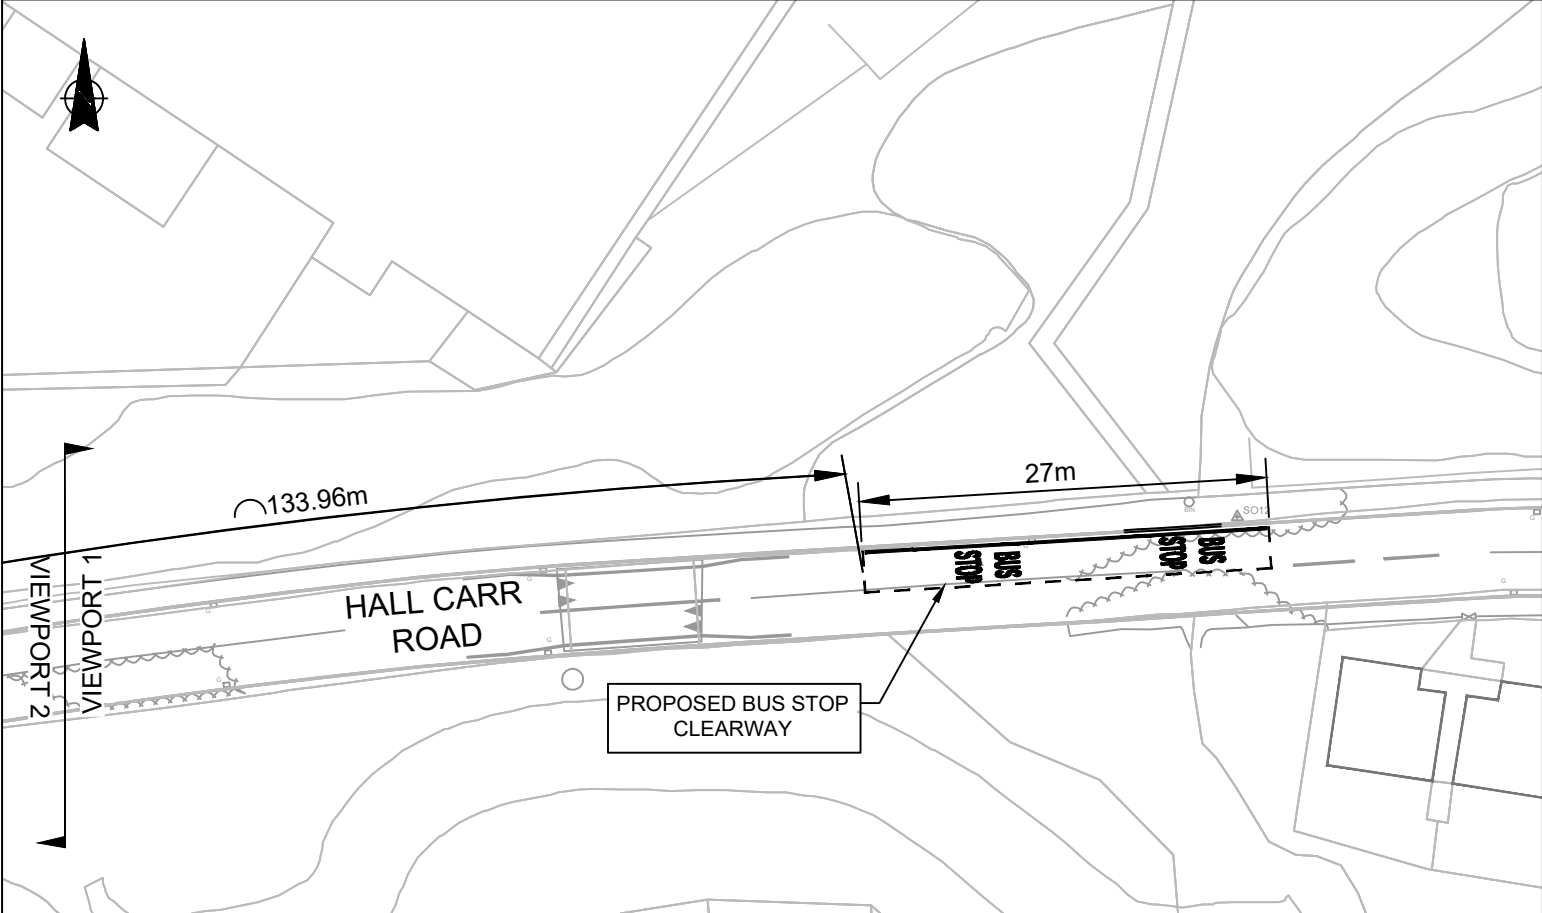


VIEWPORT 1

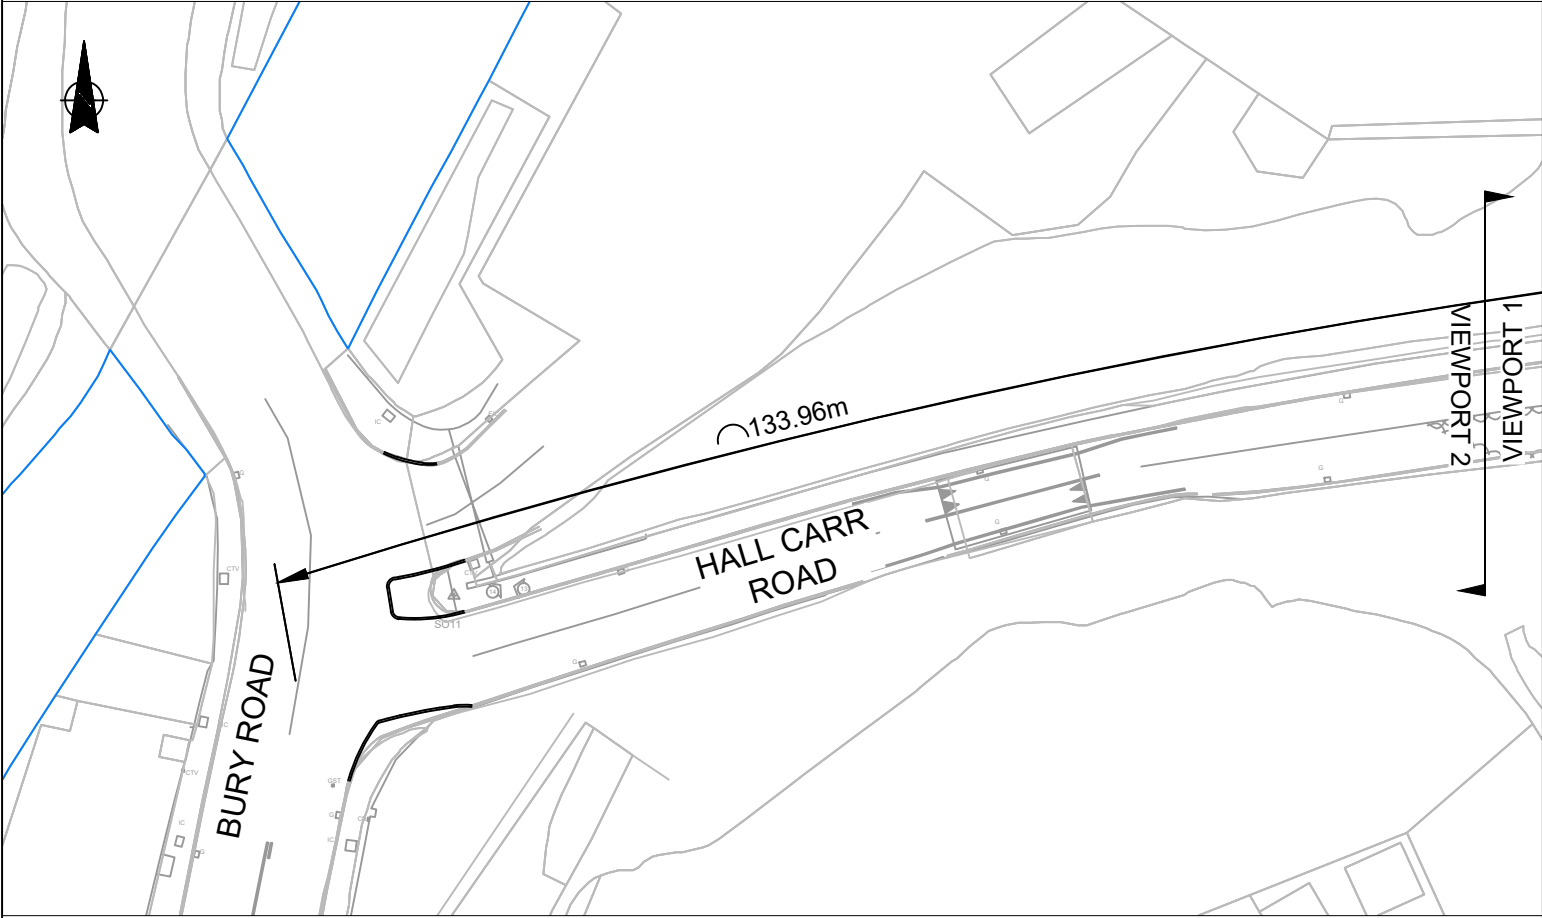

VIEWPORT 2

No. Date Amendment Details Drawn by: Checked by:				Based on Ordnance Survey mapping with the permission of the Controller of Her Majesty's Stationery Office. © Crown copyright. Unauthorised reproduction infringes Crown copyright and may lead to prosecution or civil proceedings. Lancashire County Council Licence No. LA100023320			
REVISIONS				PROJECT TITLE		SCHEME NO.	
Lancashire County Council Planning & Environment Infrastructure Delivery Team 051020304050 SCALE BAR (PLOTTED mm)				LUF - HALL CARR HIGHWAY IMPROVEMENTS		5222644	
				DRAWING TITLE		DRAWING NO.	
				PROPOSED BUS STOP CLEARWAYS		SGHS-LCC-TRO-HC-DR-XX-007	
				DRAWN BY		SHEET NO.	
				CM		7 of 11	
				SCALE @ A4		REVISION	
				1:500		1	
				DATE		ISSUE PURPOSE	
				21.08.26		-	

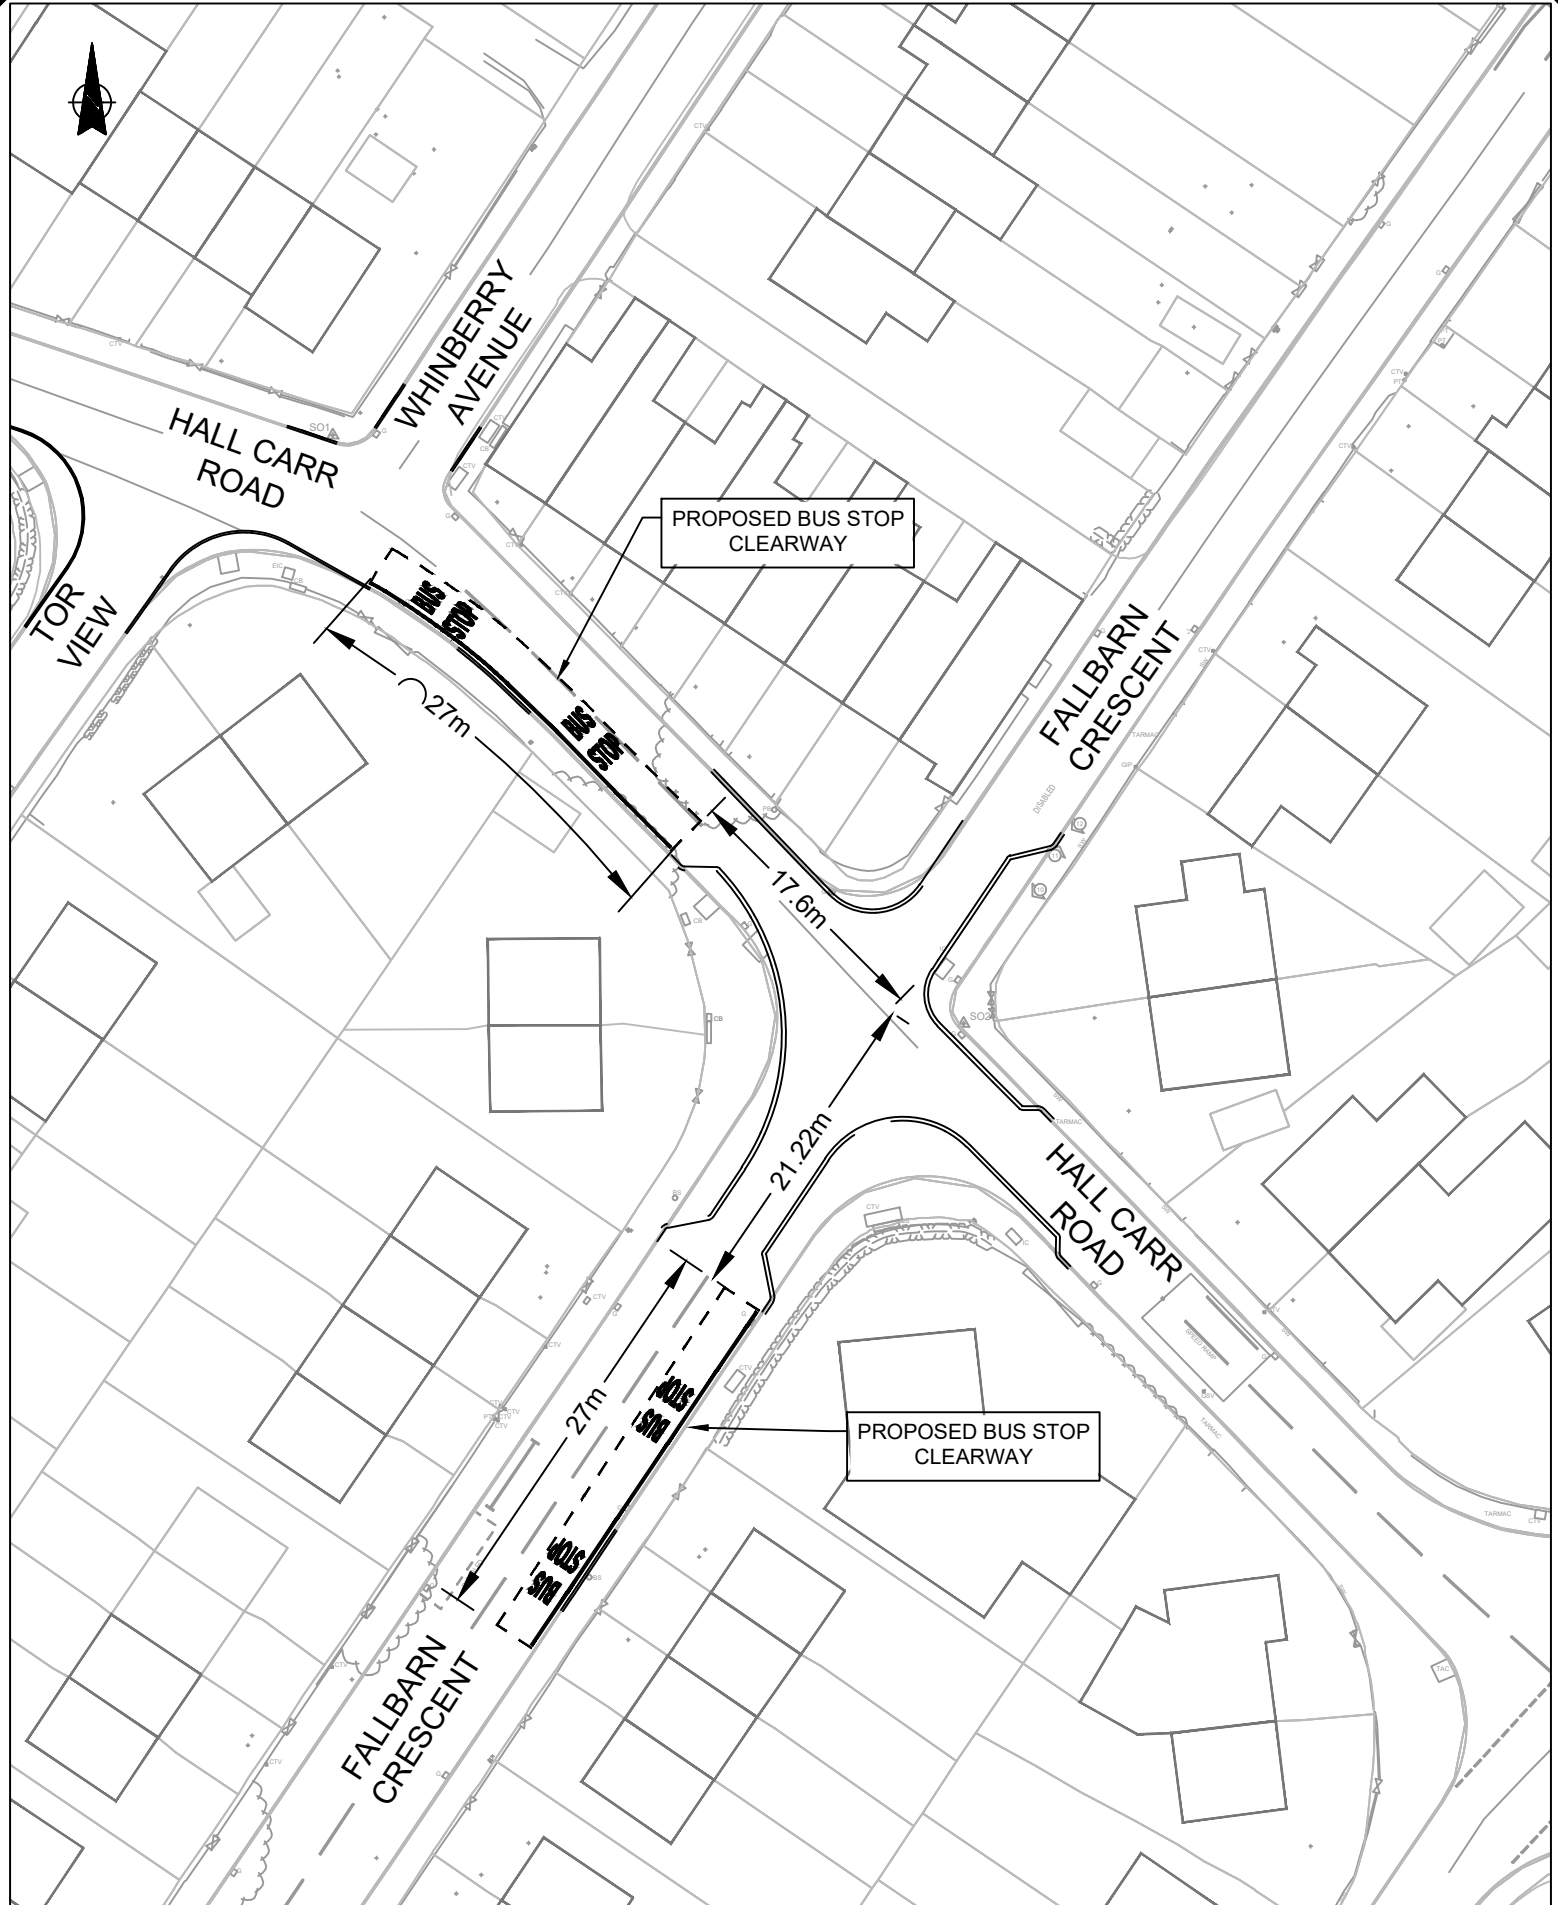

Based on Ordnance Survey mapping with the permission of the Controller of Her Majesty's Stationery Office. © Crown copyright. Unauthorised reproduction infringes Crown copyright and may lead to prosecution or civil proceedings. Lancashire County Council Licence No. LA100023320			
PROJECT TITLE		SCHEME NO.	
LUF - HALL CARR HIGHWAY IMPROVEMENTS		5222644	
DRAWING TITLE		DRAWING NO.	
PROPOSED BUS STOP CLEARWAYS		SGHS-LCC-TRO-HC-DR-XX-006	
DRAWN BY		SHEET NO.	
CM		6 of 11	
SCALE @ A4		REVISION	
1:500		1	
DATE		ISSUE PURPOSE	
21.08.26		-	

No.

Date

Amendment Details

Drawn by:

Checked by:

REVISIONS

Lancashire

County Council

Planning & Environment
Infrastructure Delivery Team

0

5

10


20

30

40

50

SCALE BAR (PLOTTED mm)

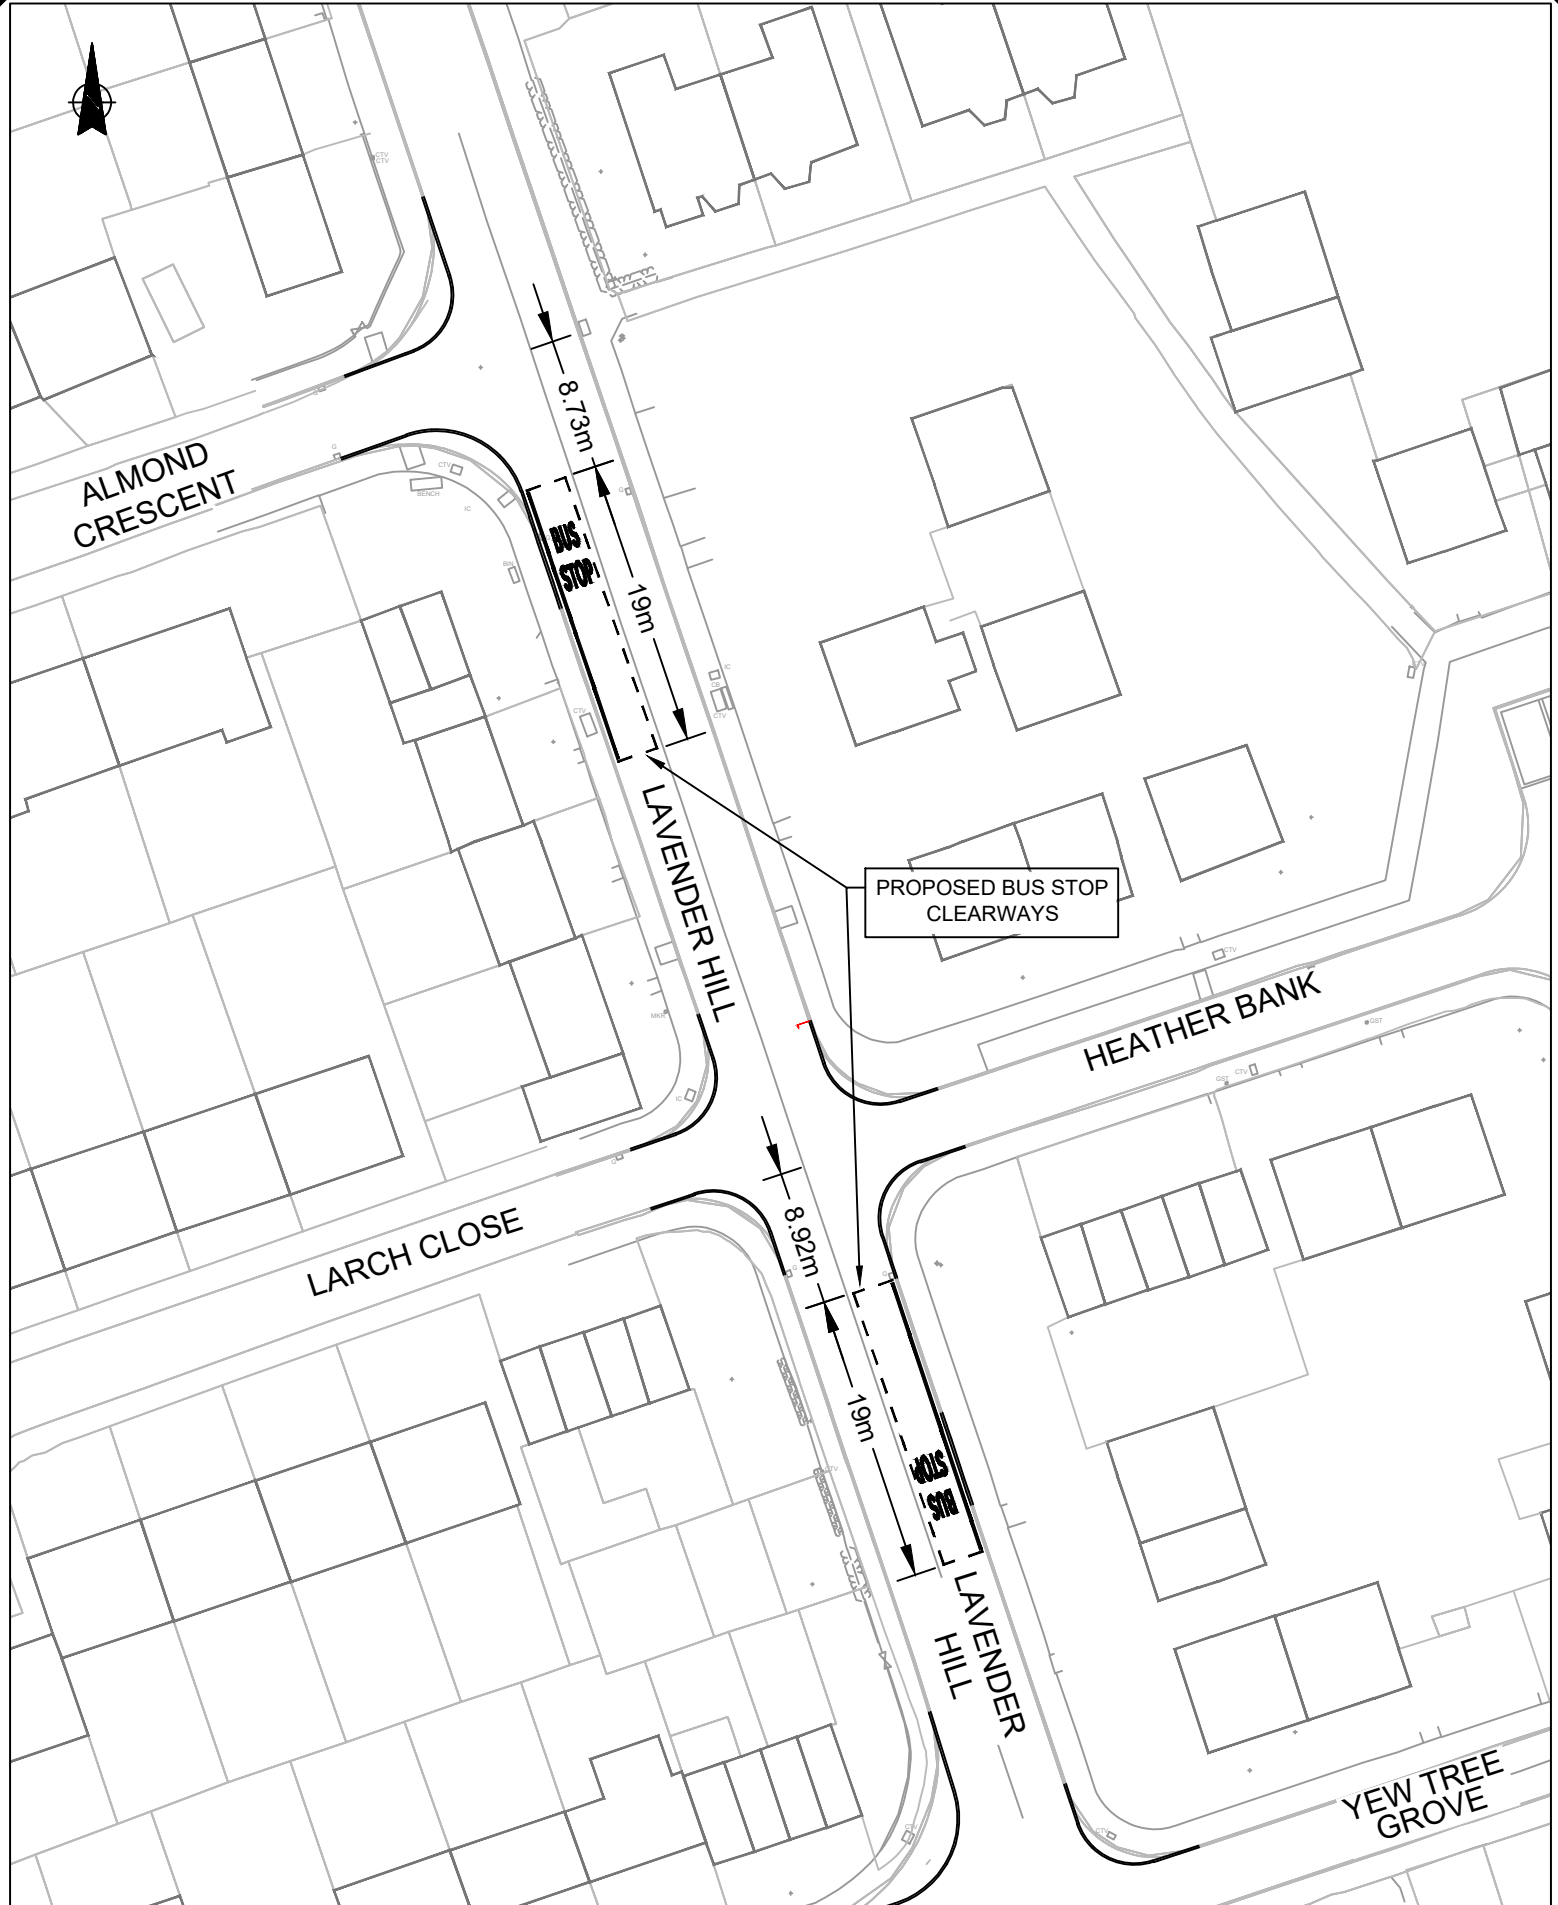

Based on Ordnance Survey mapping with the permission of the Controller of Her Majesty's Stationery Office. © Crown copyright. Unauthorised reproduction infringes Crown copyright and may lead to prosecution or civil proceedings. Lancashire County Council Licence No. LA100023320			
PROJECT TITLE		SCHEME NO.	
LUF - HALL CARR HIGHWAY IMPROVEMENTS		5222644	
DRAWING TITLE		DRAWING NO.	
PROPOSED BUS STOP CLEARWAYS		SGHS-LCC-TRO-HC-DR-XX-003	
DRAWN BY		SHEET NO.	
CM		3 of 11	
SCALE @ A4		REVISION	
1:500		1	
DATE		ISSUE PURPOSE	
21.08.26		-	

No.

Date

Amendment Details

Drawn by:

Checked by:

REVISIONS

Lancashire

County Council

Planning & Environment
Infrastructure Delivery Team

0

5

10

20

30

40

50

SCALE BAR (PLOTTED mm)