




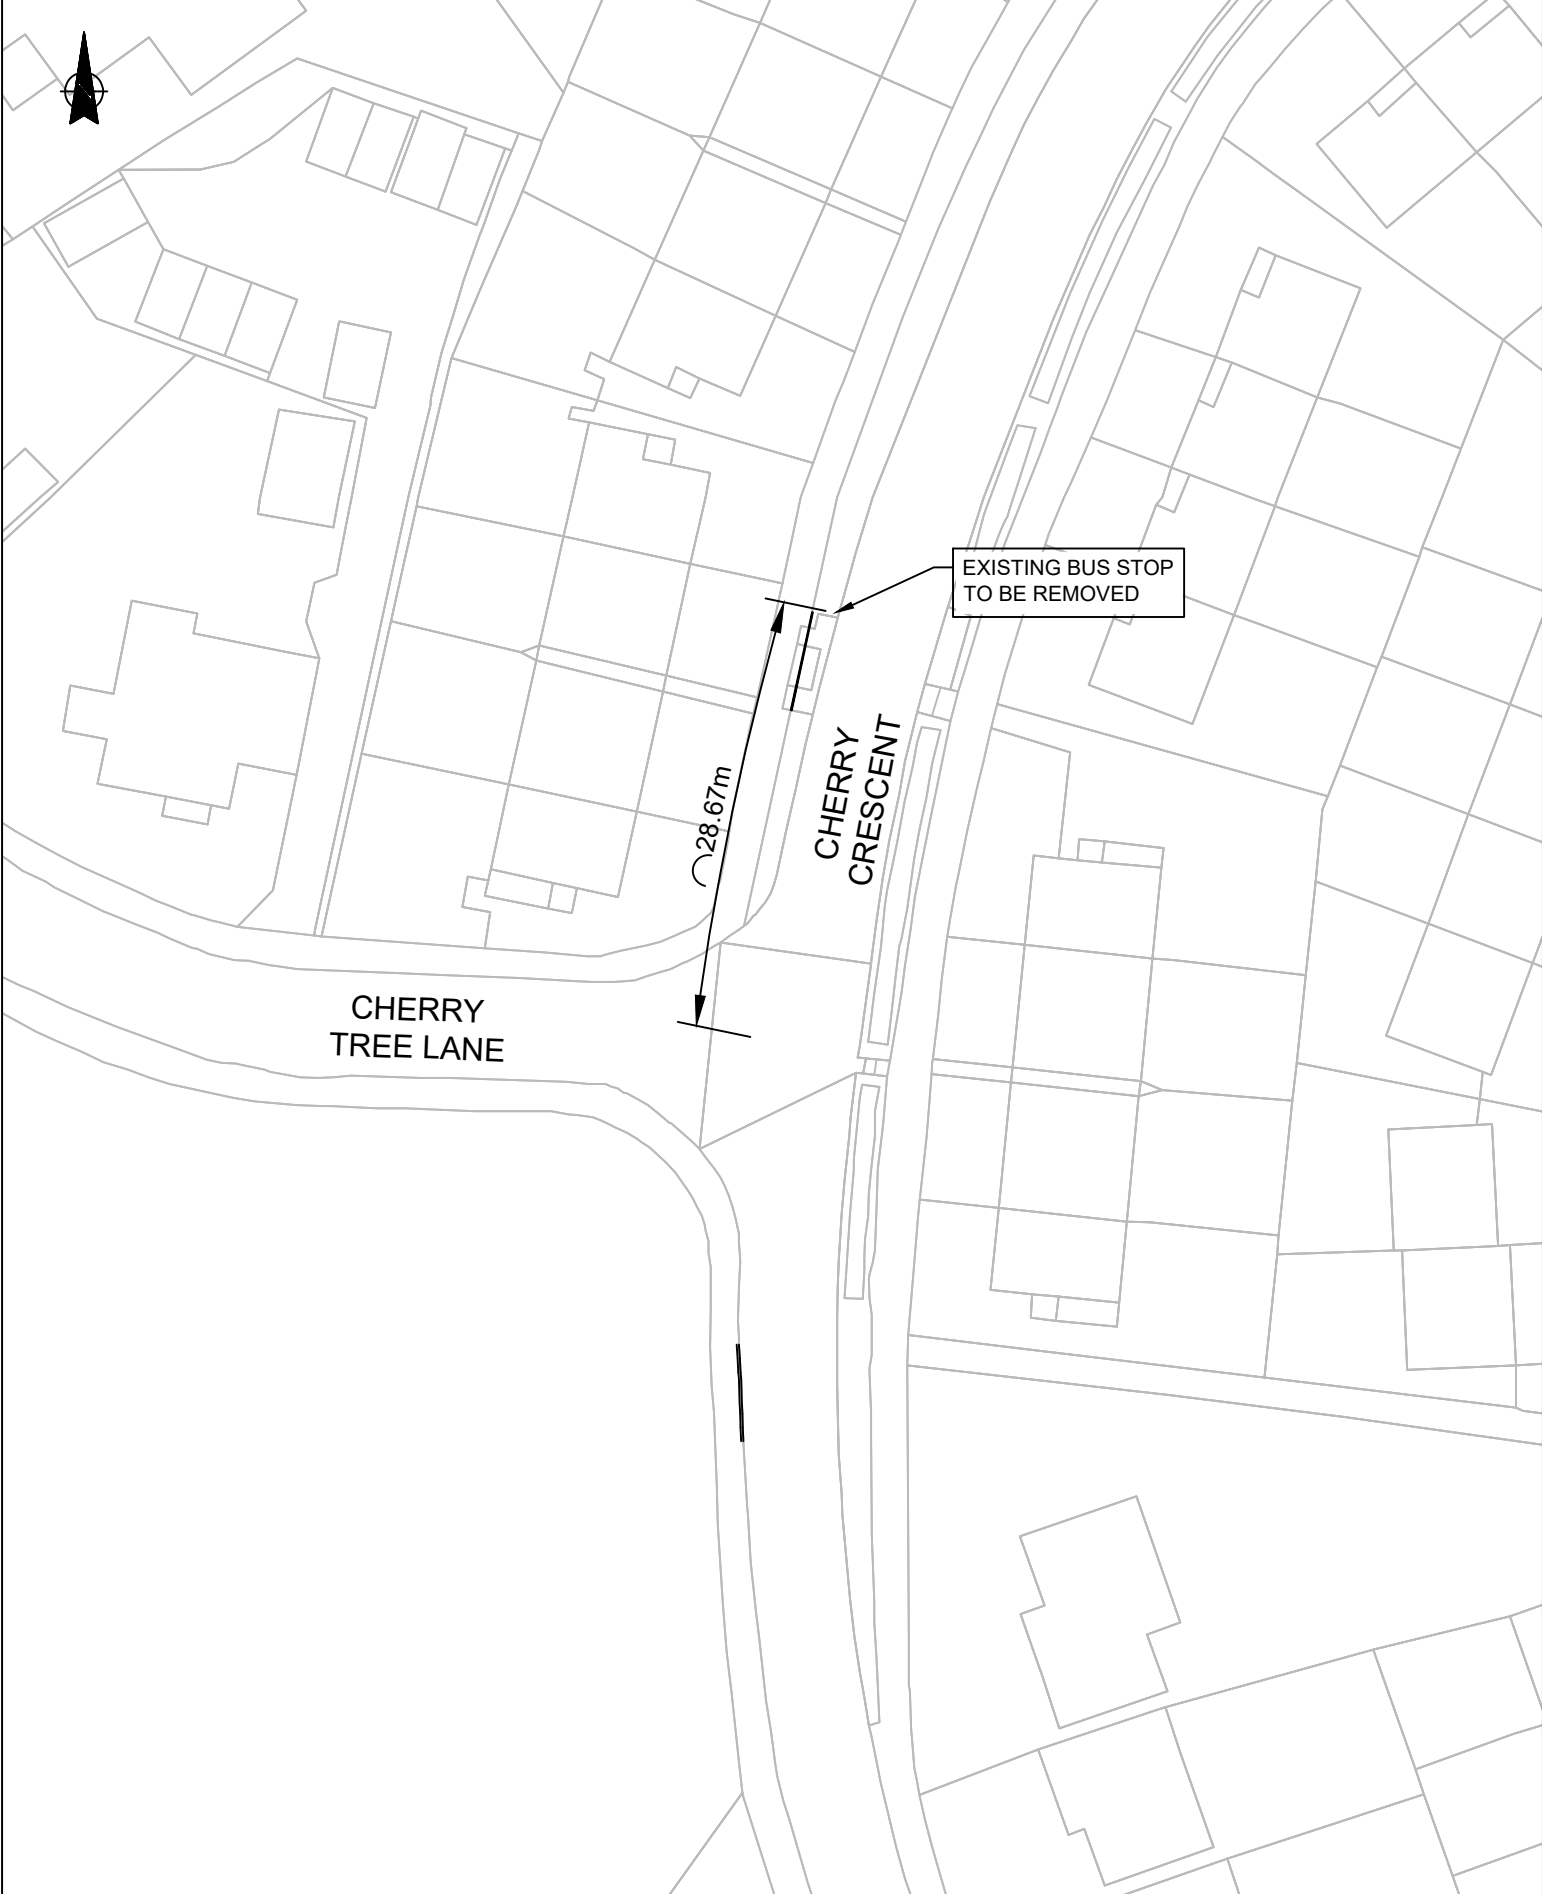

No.				Based on Ordnance Survey mapping with the permission of the Controller of Her Majesty's Stationery Office. © Crown copyright. Unauthorised reproduction infringes Crown copyright and may lead to prosecution or civil proceedings. Lancashire County Council Licence No. LA100023320			
No.				PROJECT TITLE			SCHEME NO.
Date				LUF - HALL CARR			5222644
Amendment Details				HIGHWAY IMPROVEMENTS			DRAWING NO.
Drawn by:				REMOVAL OF BUS			SGHS-LCC-TRO-HC-DR-XX-013
Checked by:				STOPS			SHEET NO.
REVISIONS				DRAWN BY			13 of 15
Lancashire County Council  Planning & Environment Infrastructure Delivery Team  SCALE BAR (PLOTTED mm)				CHECKED BY		REVISION	
				CM		CM	
				SCALE @ A4		DATE	
				1:500		03.09.26	
						ISSUE PURPOSE	
						-	

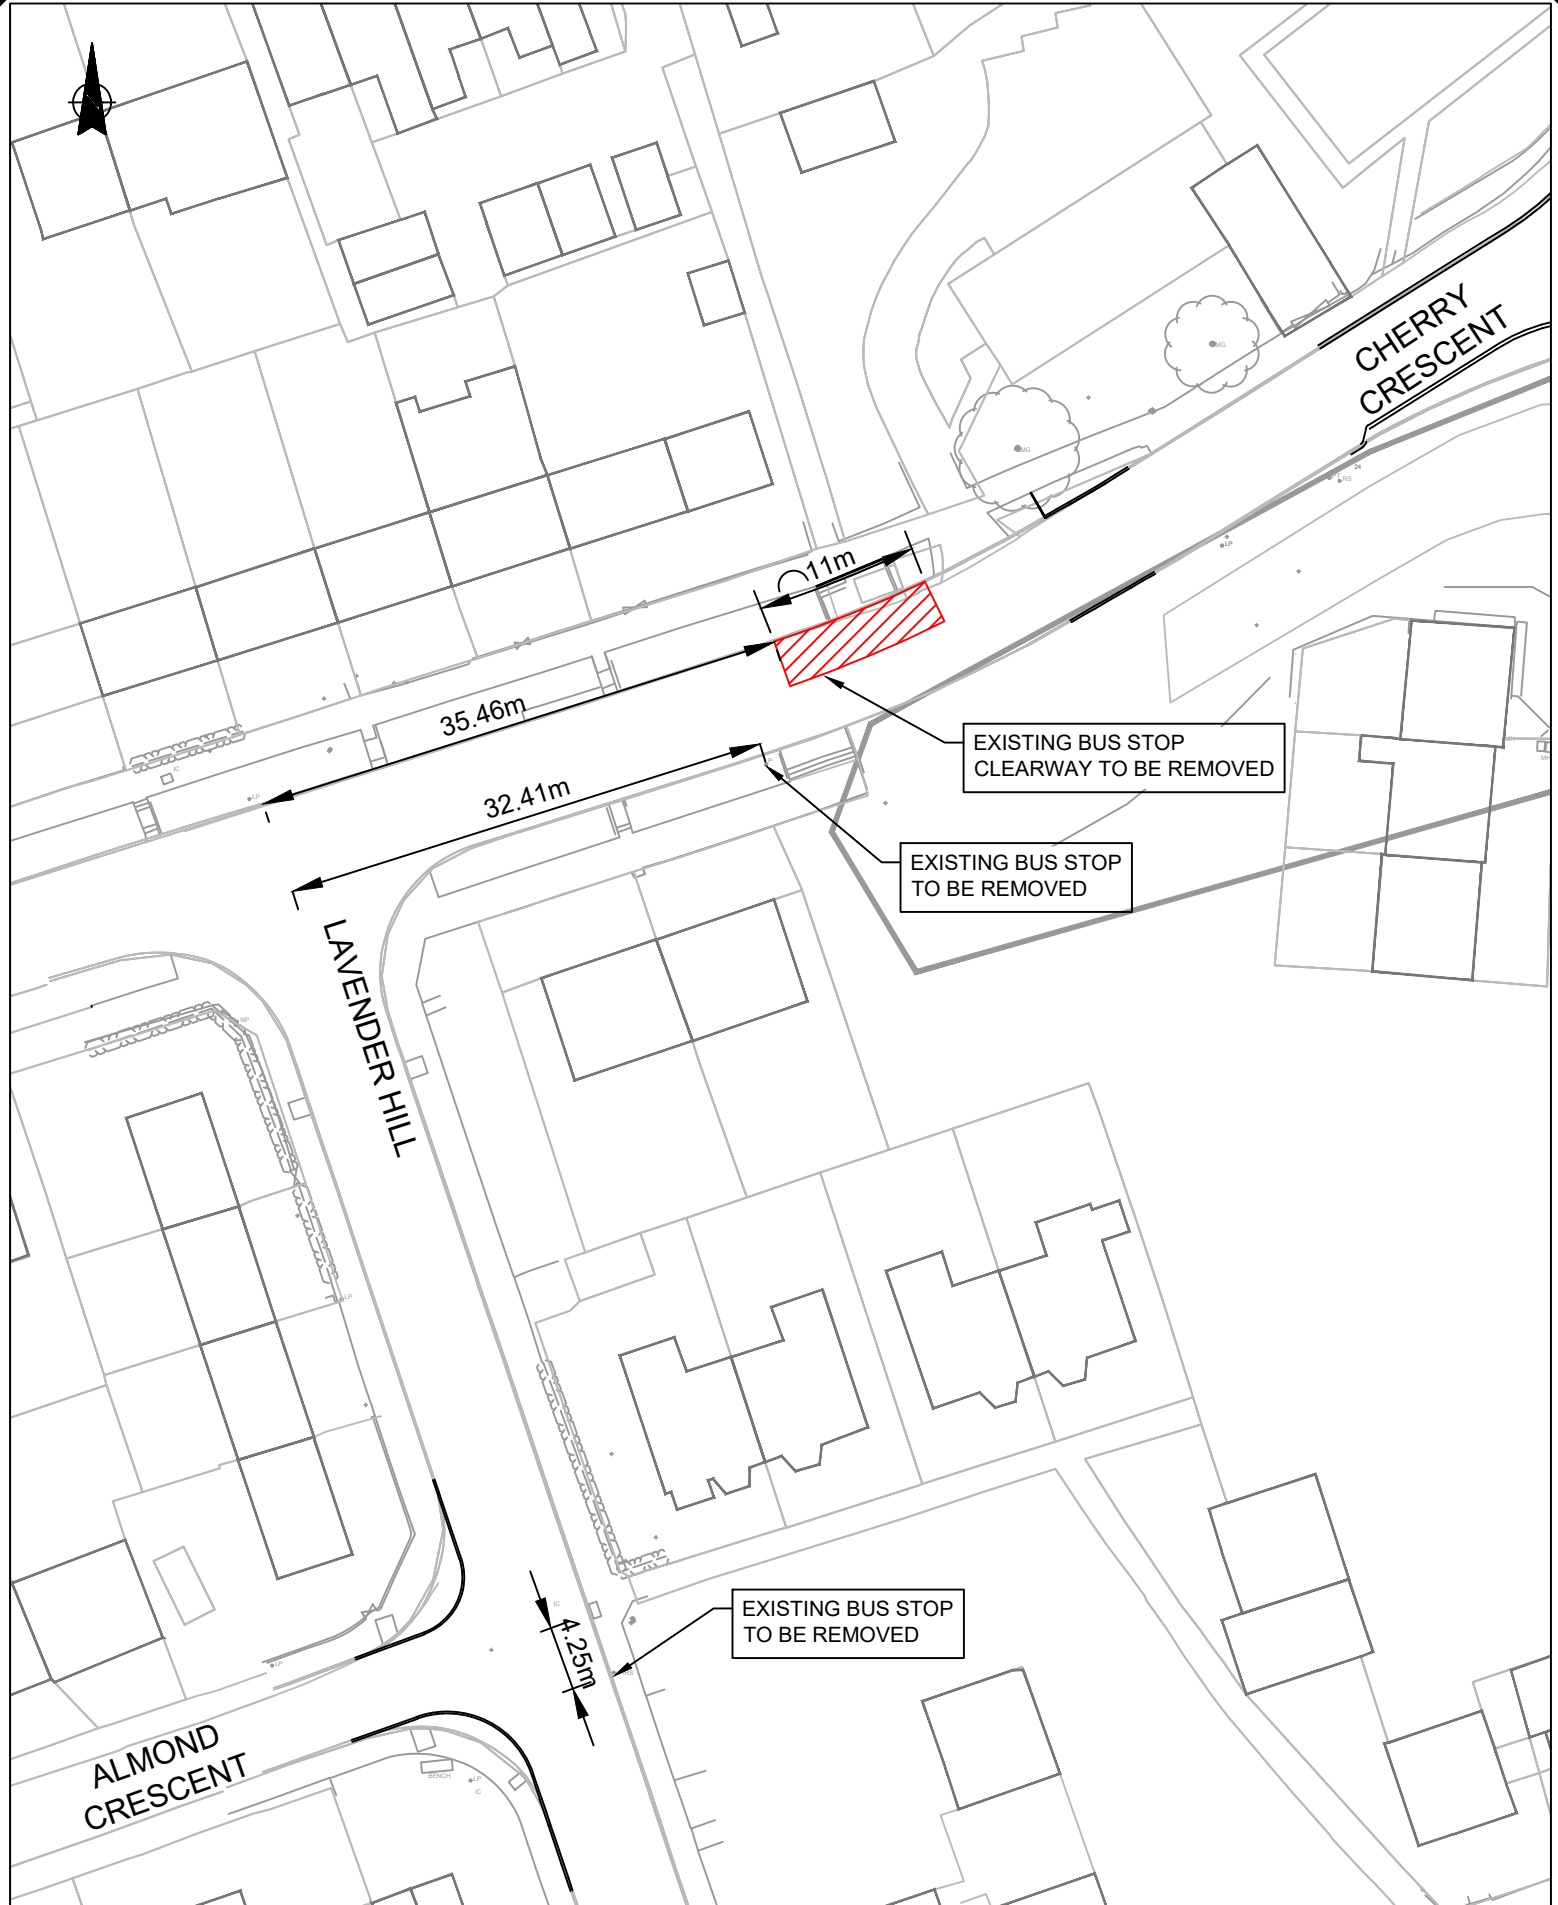

203.09.26BUS STOP ADDEDCMCM				Based on Ordnance Survey mapping with the permission of the Controller of Her Majesty's Stationery Office. © Crown copyright. Unauthorised reproduction infringes Crown copyright and may lead to prosecution or civil proceedings. Lancashire County Council Licence No. LA100023320		
121.08.26FIRST ISSUECMCM				PROJECT TITLE		SCHEME NO.
No. Date Amendment Details Drawn by: Checked by:				LUF - HALL CARR		5222644
REVISIONS				HIGHWAY IMPROVEMENTS		DRAWING NO.
Planning & Environment Infrastructure Delivery Team				DRAWING TITLE		SGHS-LCC-TRO-HC-DR-XX-001
				REMOVAL OF BUS STOPS		SHEET NO.
 0 5 10 20 30 40 50 SCALE BAR (PLOTTED mm)				DRAWN BY		REVISION
				CM		2
SCALE @ A4				CHECKED BY		ISSUE PURPOSE
1:500				CM		-
				DATE		
				21.08.26		

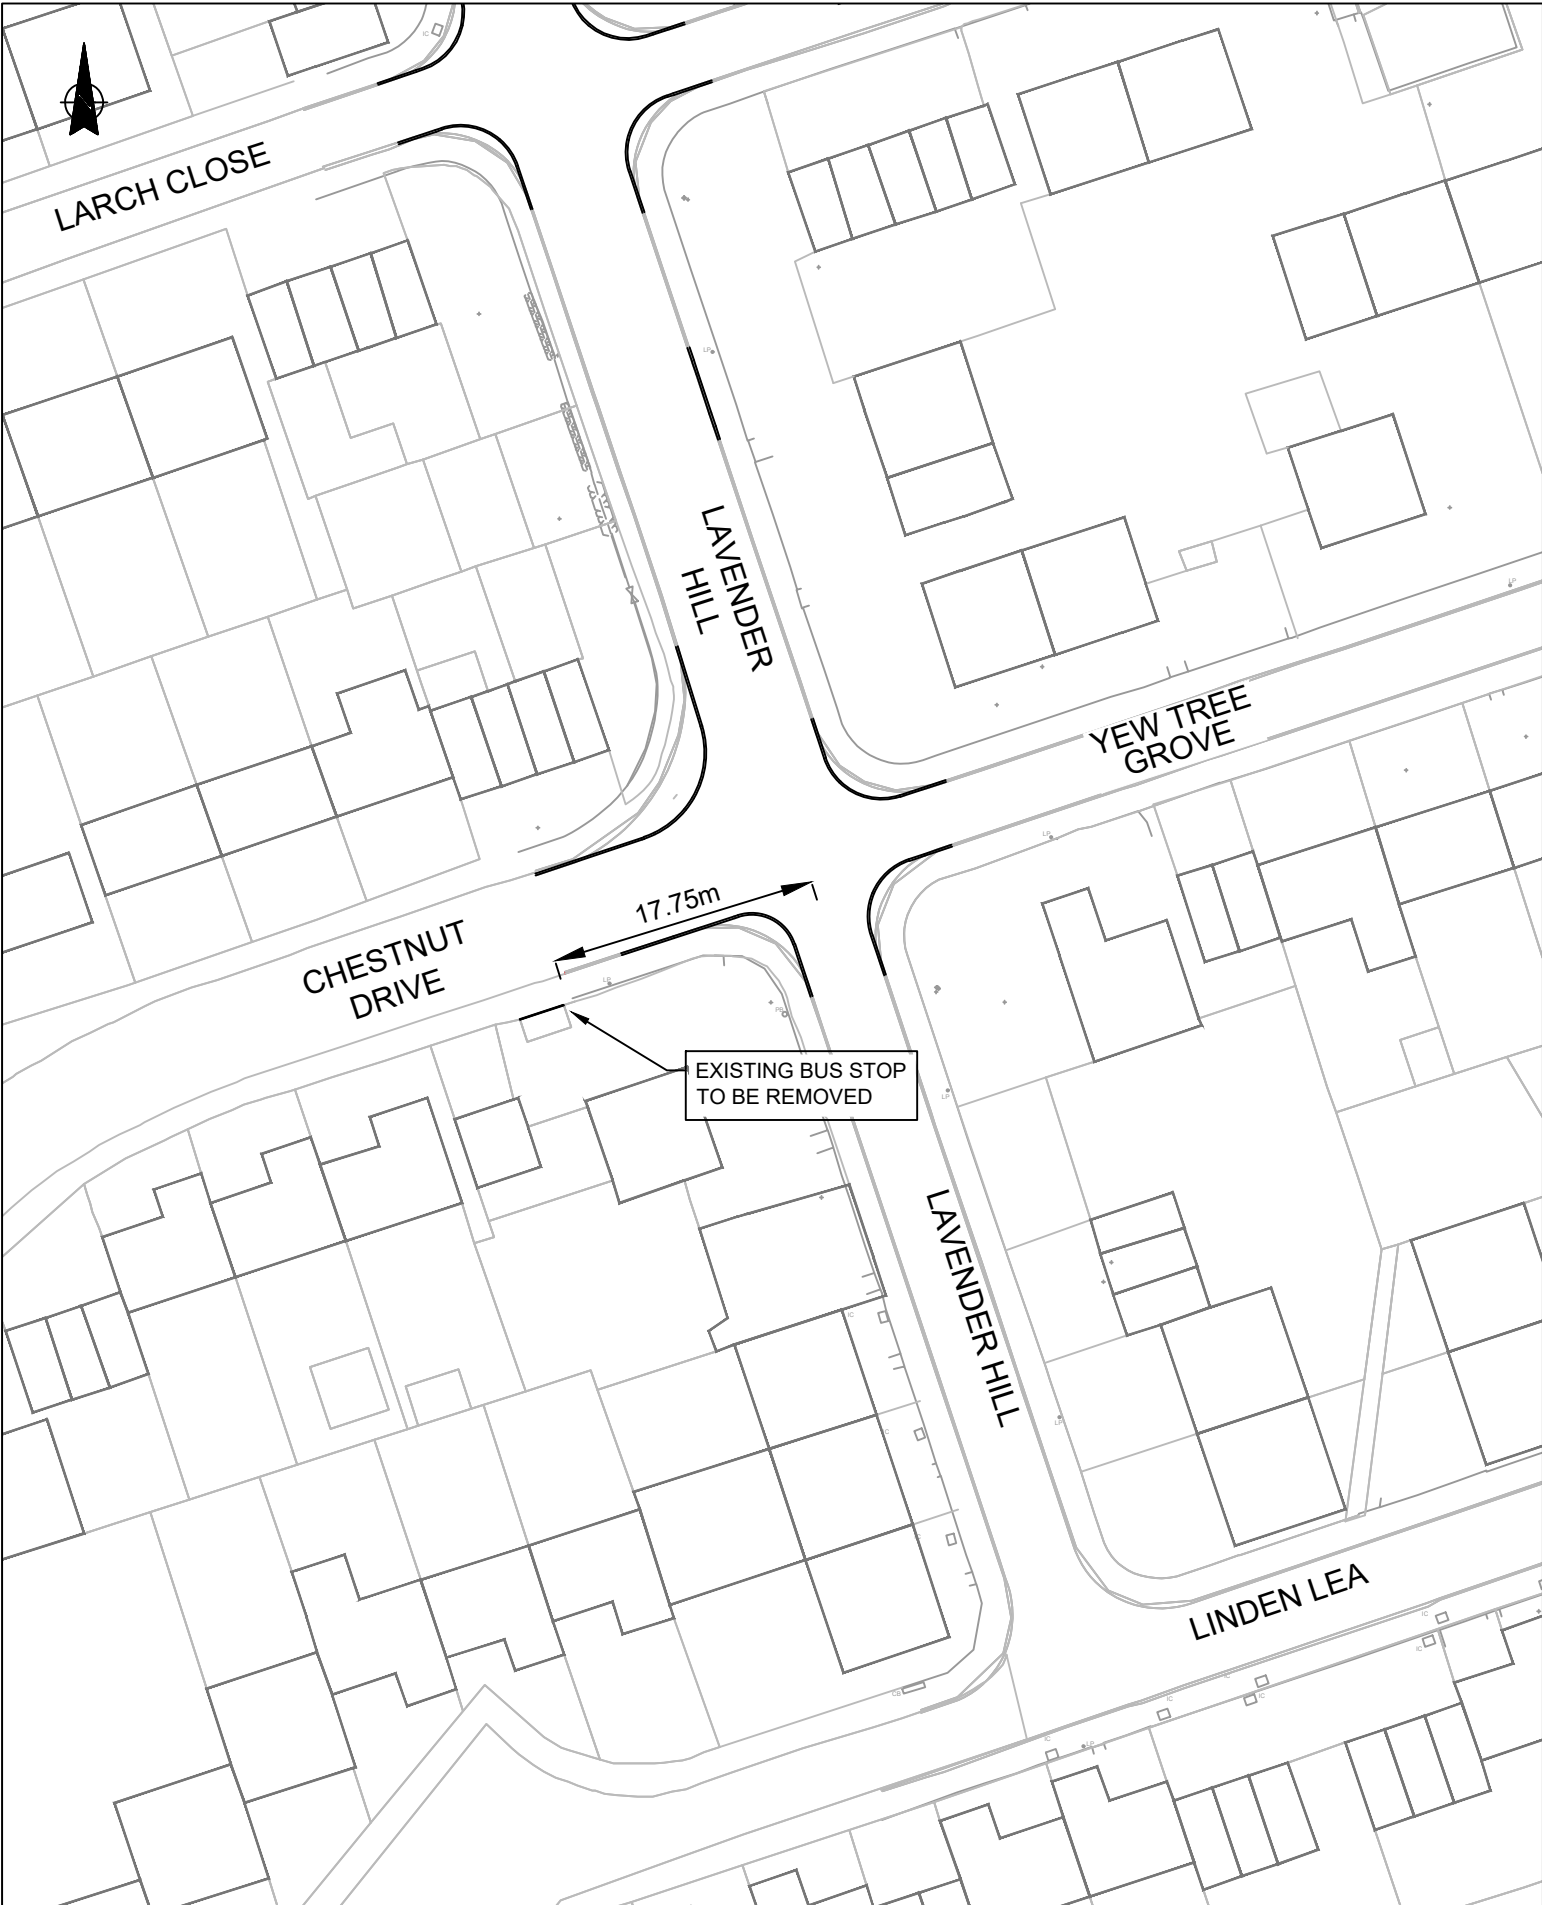

Based on Ordnance Survey mapping with the permission of the Controller of Her Majesty's Stationery Office. © Crown copyright. Unauthorised reproduction infringes Crown copyright and may lead to prosecution or civil proceedings. Lancashire County Council Licence No. LA100023320			
PROJECT TITLE		SCHEME NO.	
LUF - HALL CARR HIGHWAY IMPROVEMENTS		5222644	
DRAWING TITLE		DRAWING NO.	
REMOVAL OF BUS STOPS		SGHS-LCC-TRO-HC-DR-XX-012	
DRAWN BY		SHEET NO.	
CM		12 of 15	
CHECKED BY		REVISION	
CM		1	
SCALE @ A4		ISSUE PURPOSE	
1:500		-	
DATE			
03.09.26			

No.

Date

Amendment Details

Drawn by:

Checked by:

REVISIONS

Lancashire

County Council



Planning & Environment
Infrastructure Delivery Team

0

5

10


20

30


40

50

SCALE BAR (PLOTTED mm)

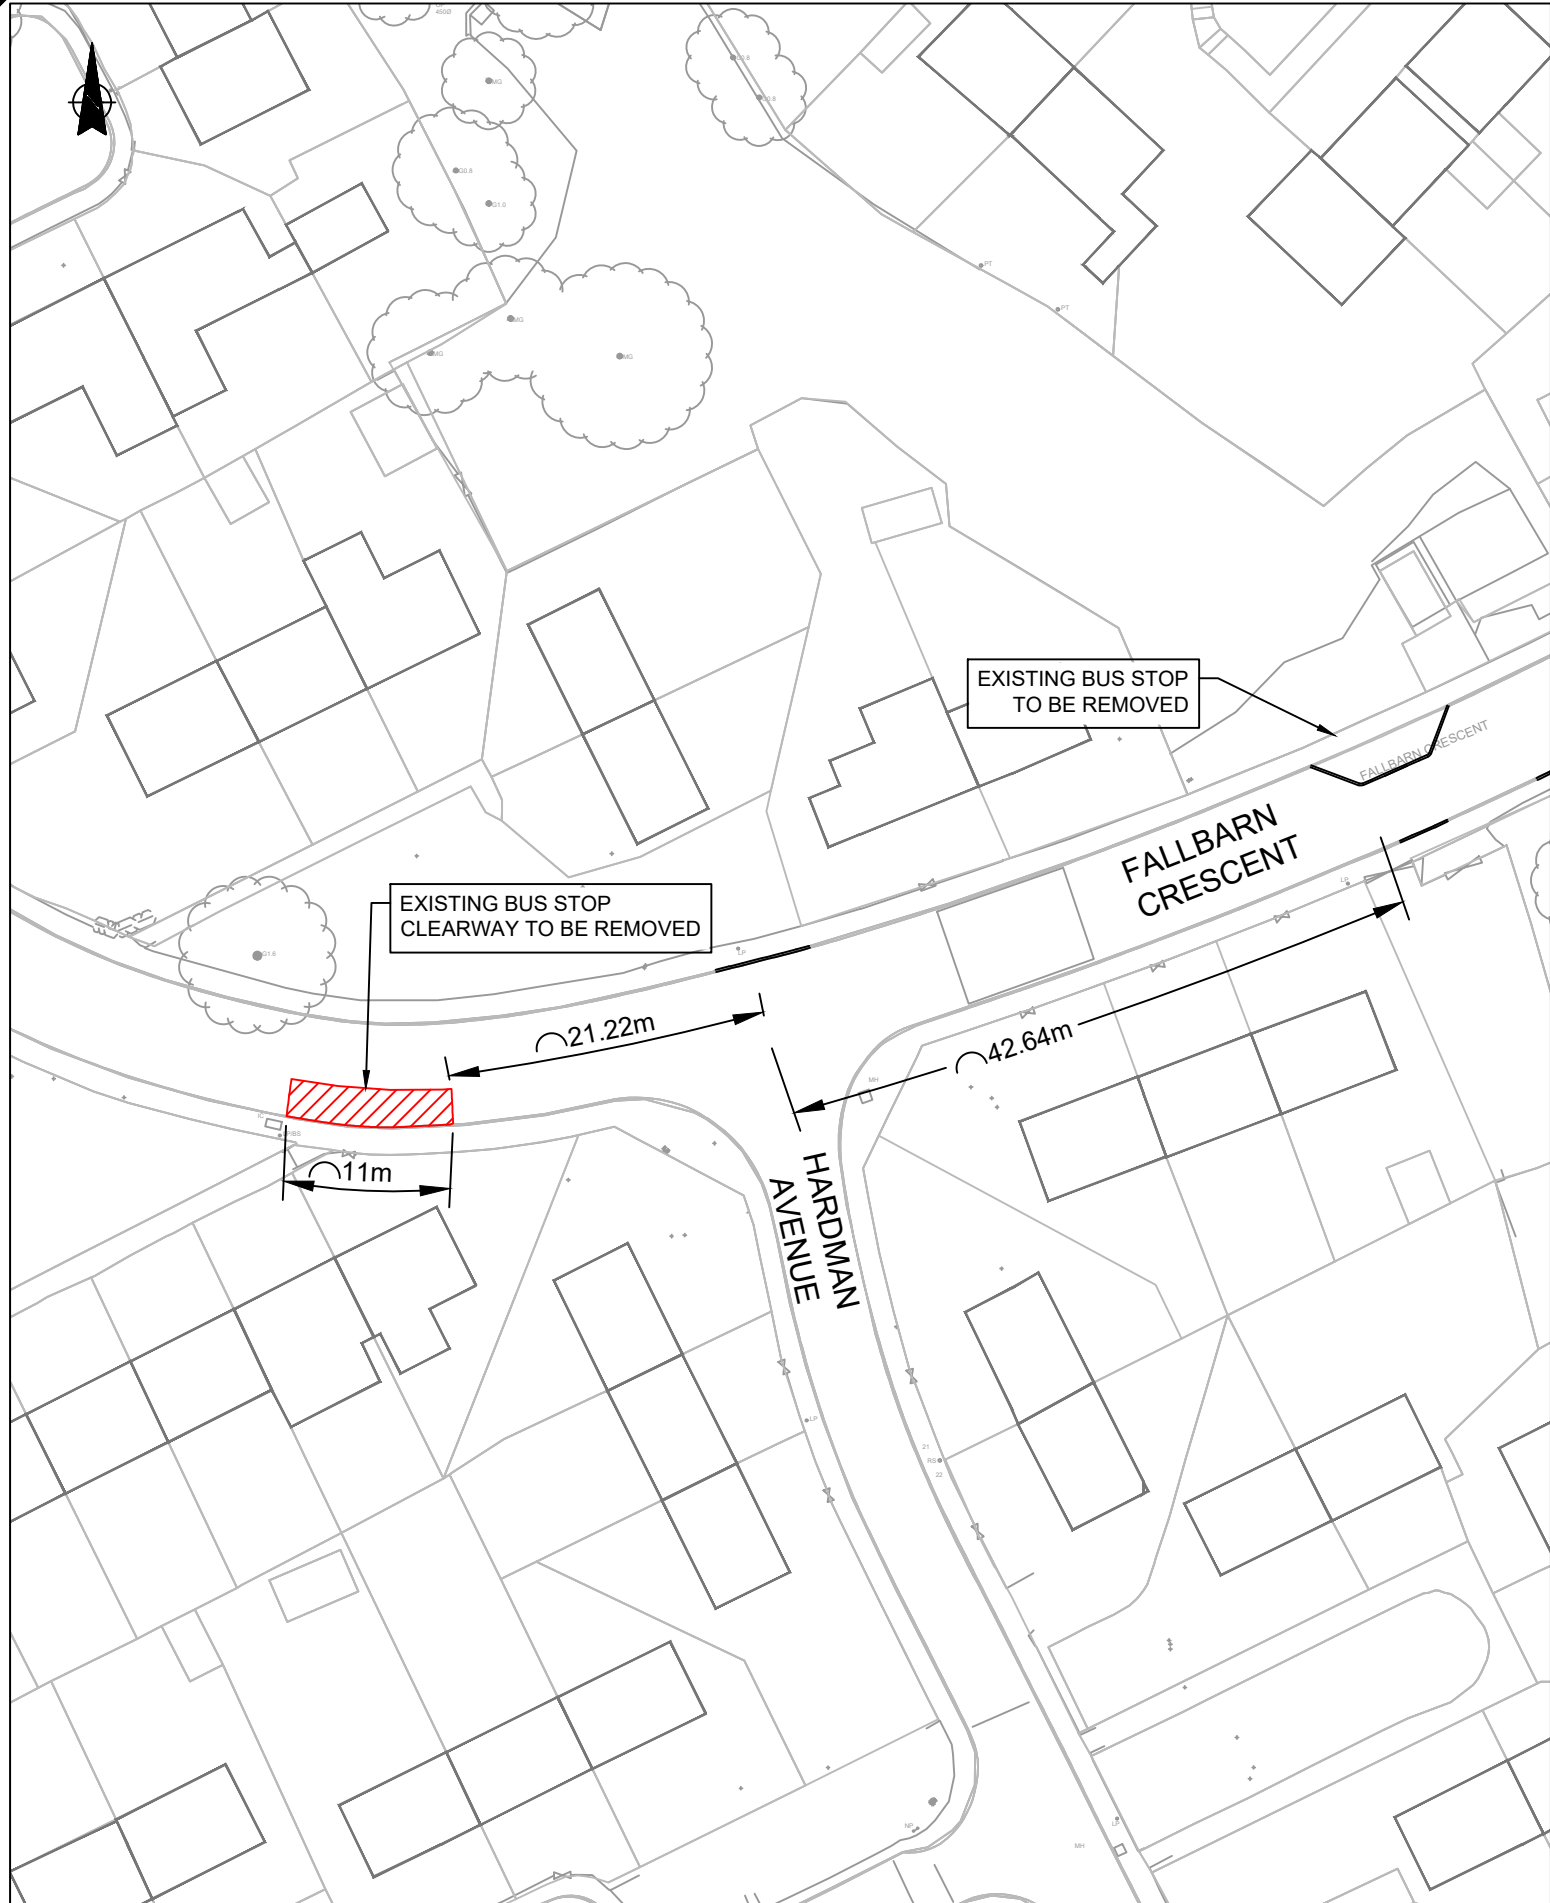

				Based on Ordnance Survey mapping with the permission of the Controller of Her Majesty's Stationery Office. © Crown copyright. Unauthorised reproduction infringes Crown copyright and may lead to prosecution or civil proceedings. Lancashire County Council Licence No. LA100023320			
				PROJECT TITLE		SCHEME NO.	
				LUF - HALL CARR HIGHWAY IMPROVEMENTS		5222644	
No. Date		Amendment Details		Drawn by:		DRAWING NO.	
						SGHS-LCC-TRO-HC-DR-XX-014	
REVISIONS				DRAWING TITLE		SHEET NO.	
				REMOVAL OF BUS STOPS		14 of 15	
 Planning & Environment Infrastructure Delivery Team  0 5 10 20 30 40 50 SCALE BAR (PLOTTED mm)				DRAWN BY		REVISION	
				CM		1	
				SCALE @ A4		ISSUE PURPOSE	
				1:500		-	
				DATE			
				03.09.26			

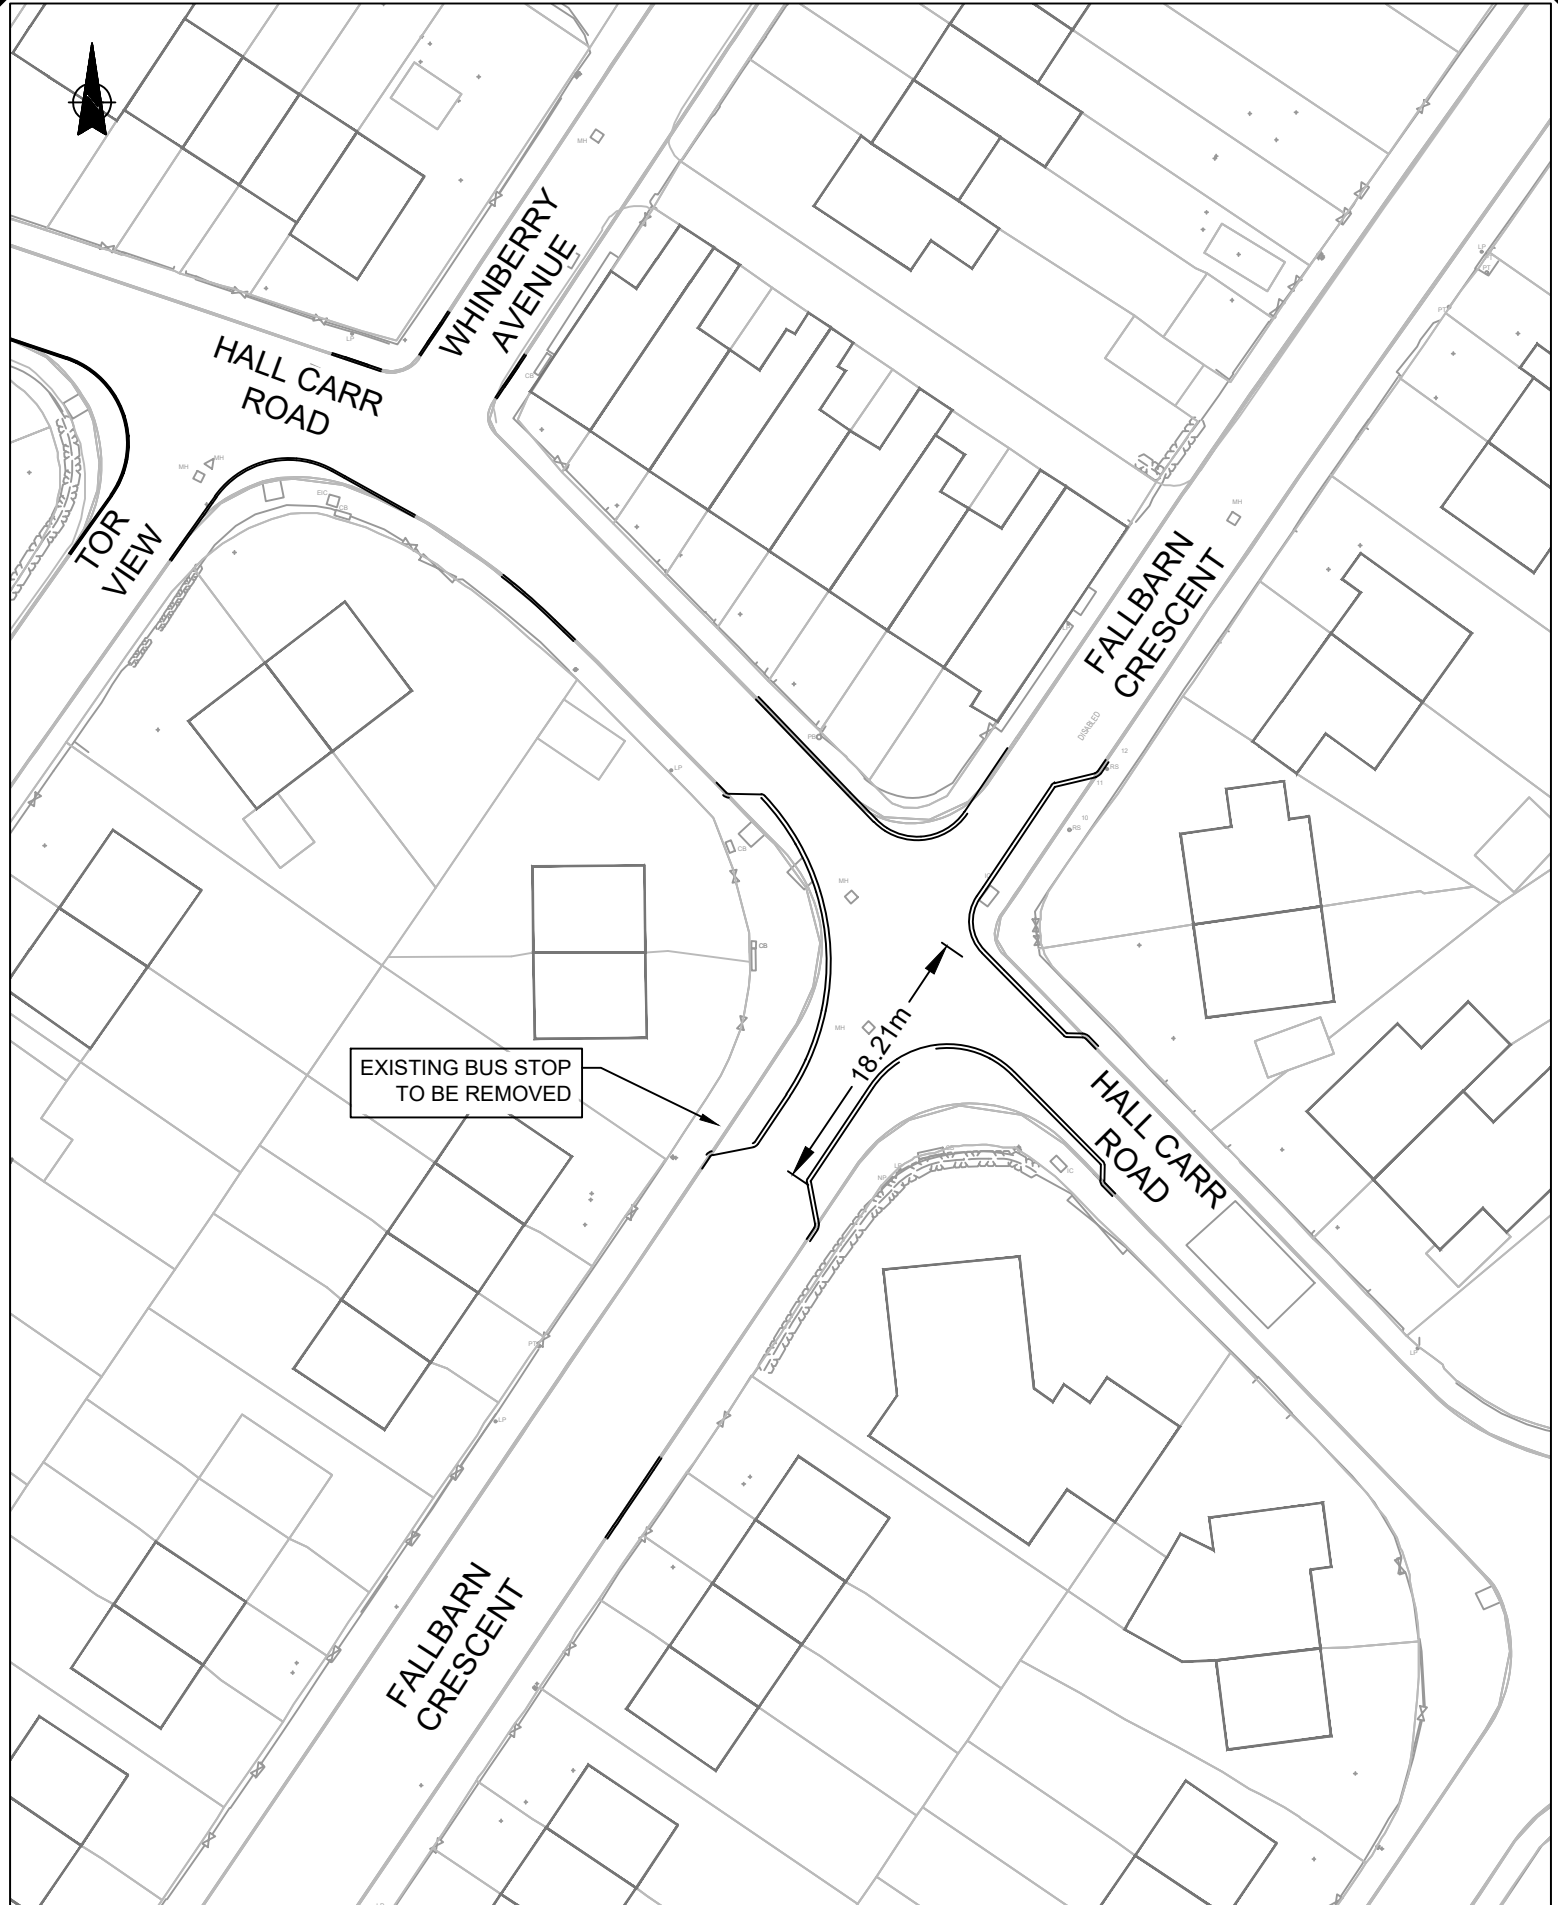

Based on Ordnance Survey mapping with the permission of the Controller of Her Majesty's Stationery Office. © Crown copyright. Unauthorised reproduction infringes Crown copyright and may lead to prosecution or civil proceedings. Lancashire County Council Licence No. LA100023320			
PROJECT TITLE		SCHEME NO.	
LUF - HALL CARR HIGHWAY IMPROVEMENTS		5222644	
DRAWING TITLE		DRAWING NO.	
REMOVAL OF BUS STOPS		SGHS-LCC-TRO-HC-DR-XX-015	
DRAWN BY		SHEET NO.	
CM		15 of 15	
CHECKED BY		REVISION	
CM		1	
SCALE @ A4		ISSUE PURPOSE	
1:500		-	
DATE			
03.09.26			

No.	Date	Amendment Details	Drawn by:	Checked by:
REVISIONS				
Planning & Environment Infrastructure Delivery Team				
				
				
SCALE BAR (PLOTTED mm)				