


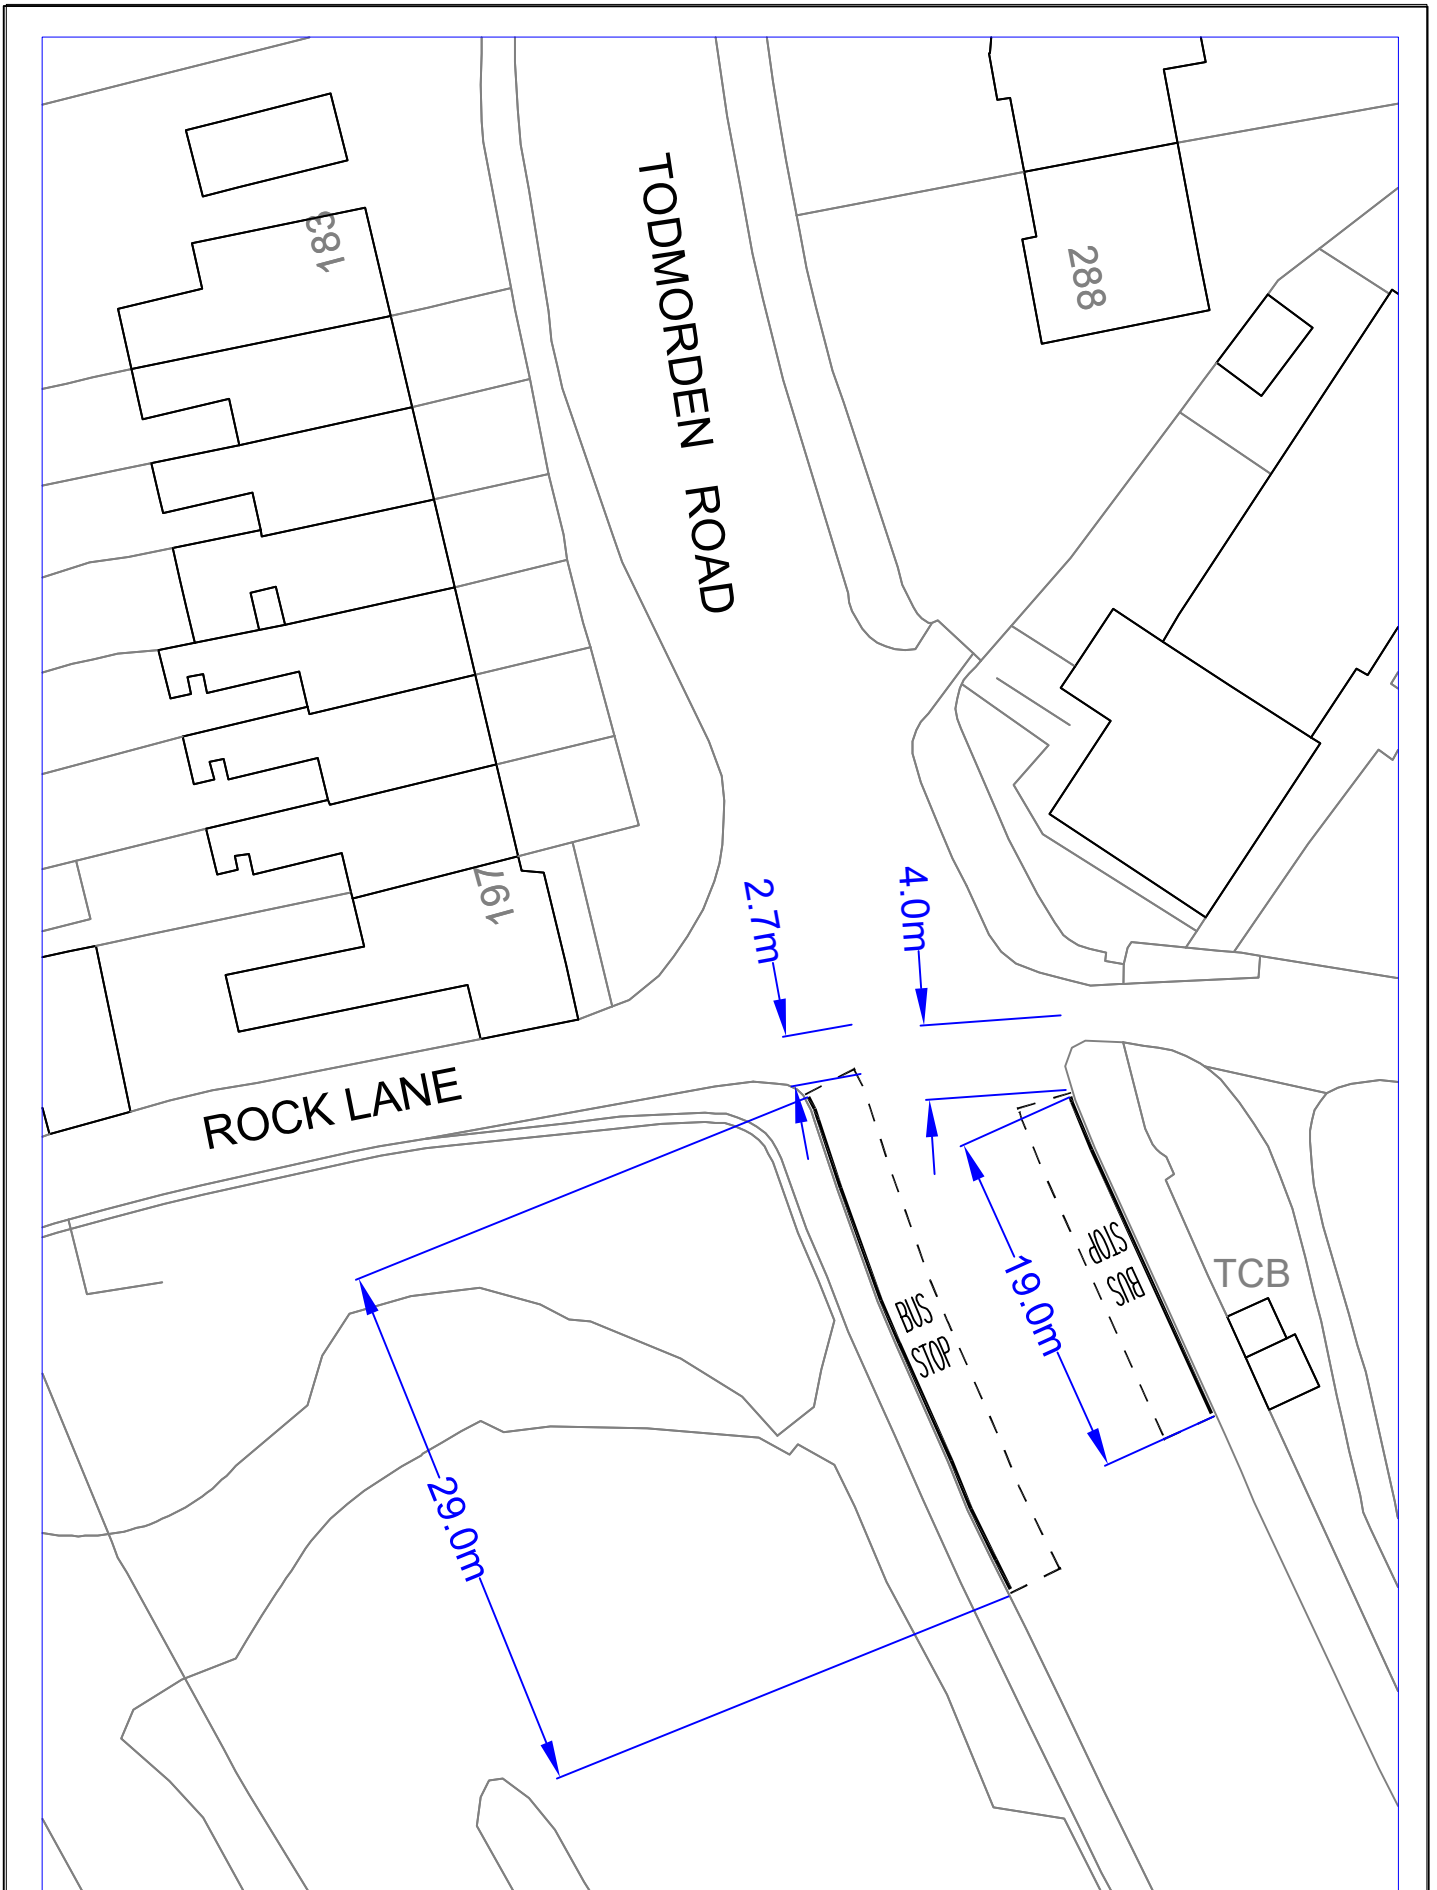

No.	Date	Amendment Details	Drawn by	Checked by	Introduction of a Bus Stop Clearway		Bus Stop Clearway TOWNELEY,Rock Lane (by) Stop ID 2500495 TOWNELEY,Rock Lane (opp) Stop ID 2500IMG2777
REVISIONS							
Lancashire County Council		Highways and Transport			Todmorden Road, Townley		
© Crown copyright [and database rights] 2023 OS AC0000850590					SCALE NTS DATE	Drawn by	