


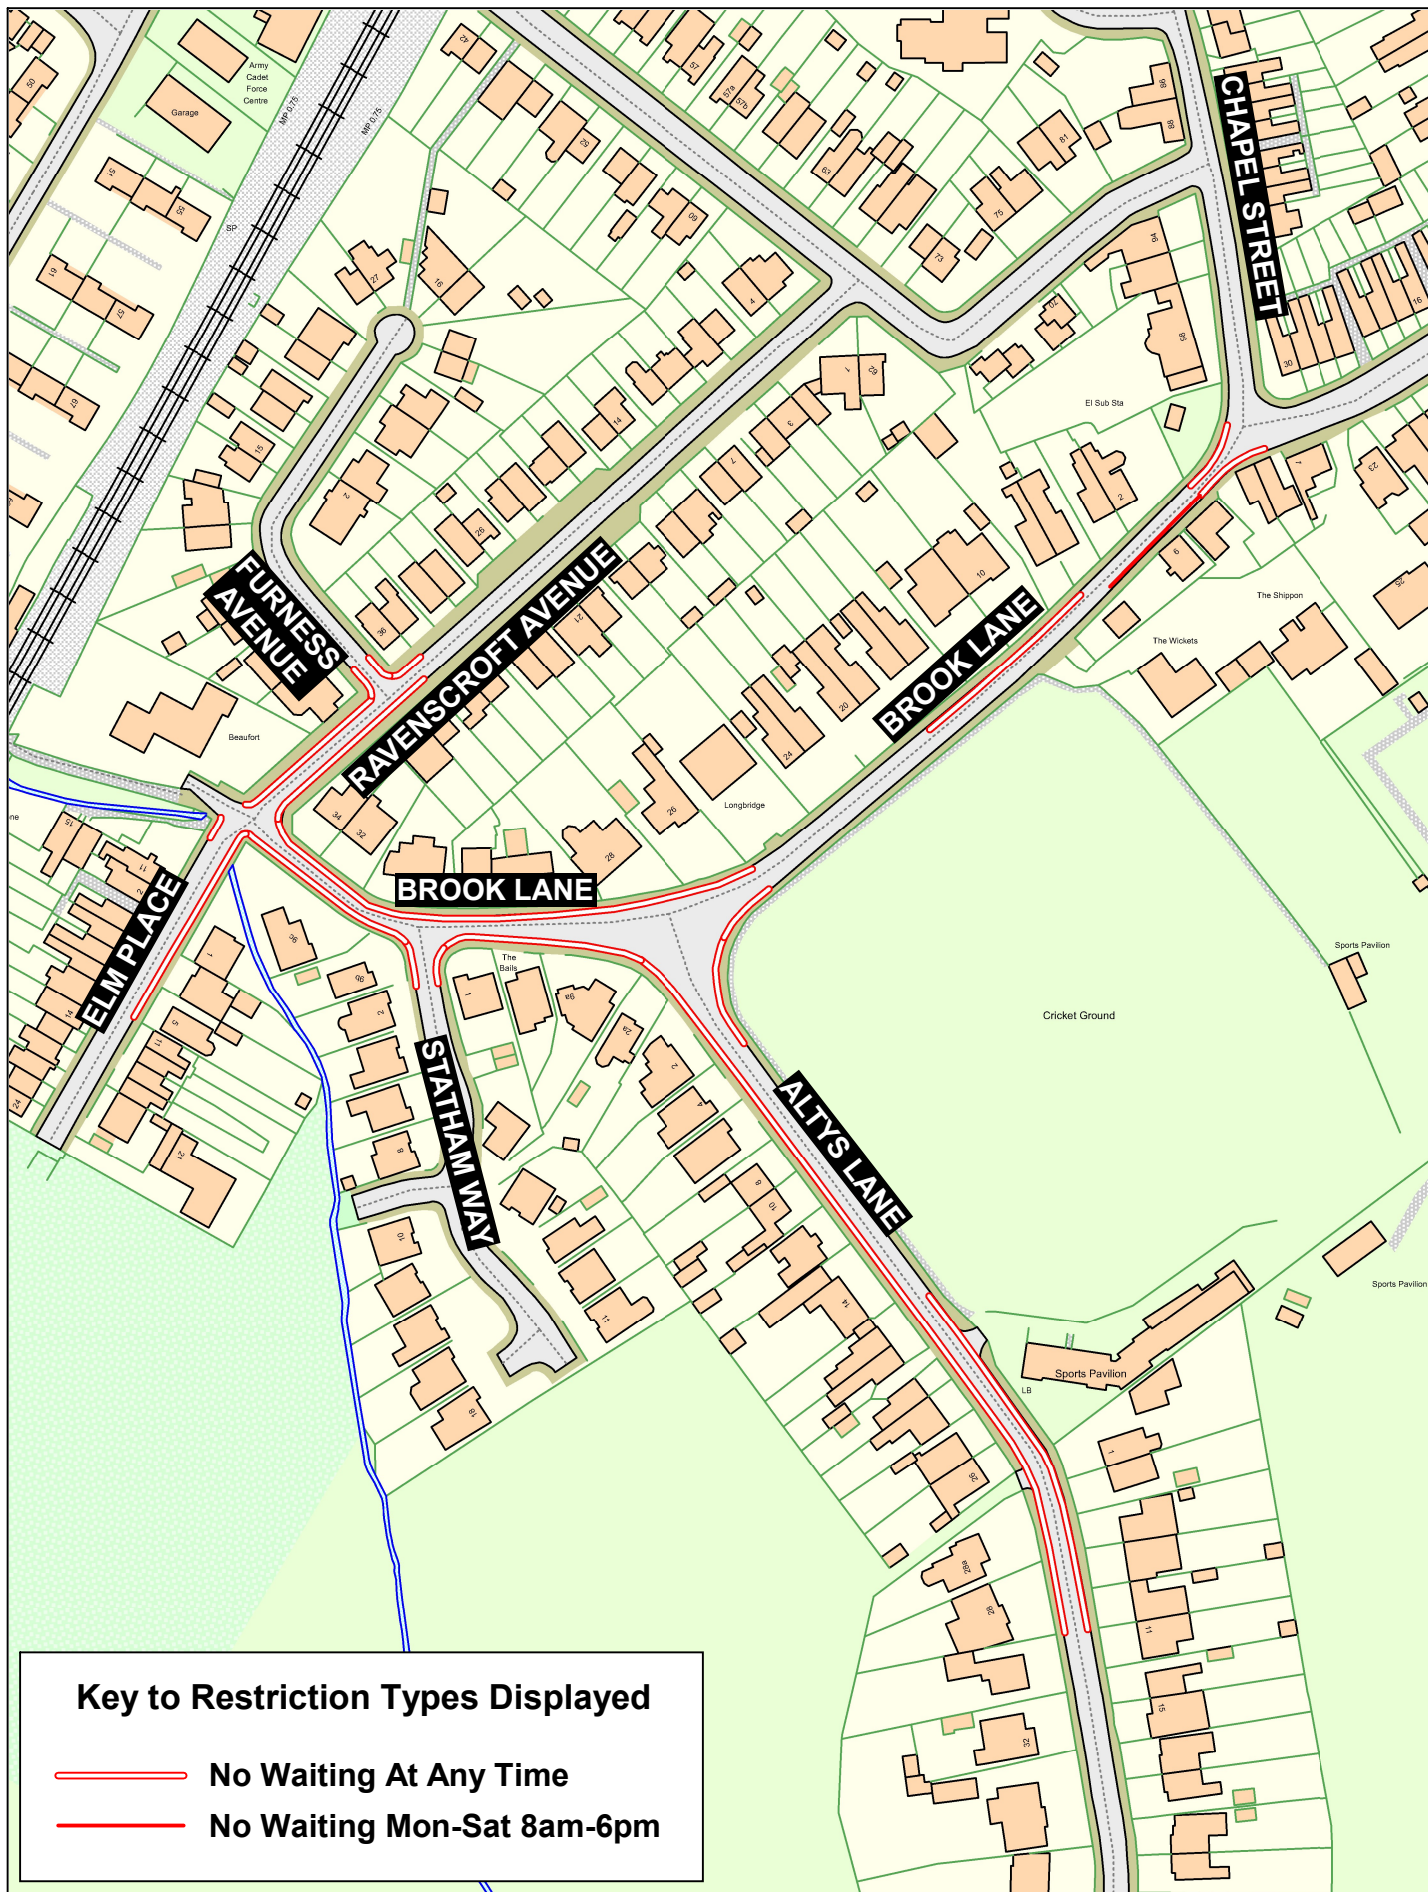

Lancashire County Council 	Altys Lane, Brook Lane, Elm Place, Furness Avenue, Ravenscroft Avenue and Statham Way, Ormskirk 	Crown copyright and database rights 2023 OS AC0000850590 Lancashire County Council Licence No. AC0000850590		SCALE	1 : 1750
		Highways and Transport P.O. Box 100, County Hall, PRESTON PR1 0LD		DATE	18/09/2026
				DRAWING No.	P25-26(03)EL-WL1MOD
				DRAWN BY	CD
				Scale with care as distortion may occur	