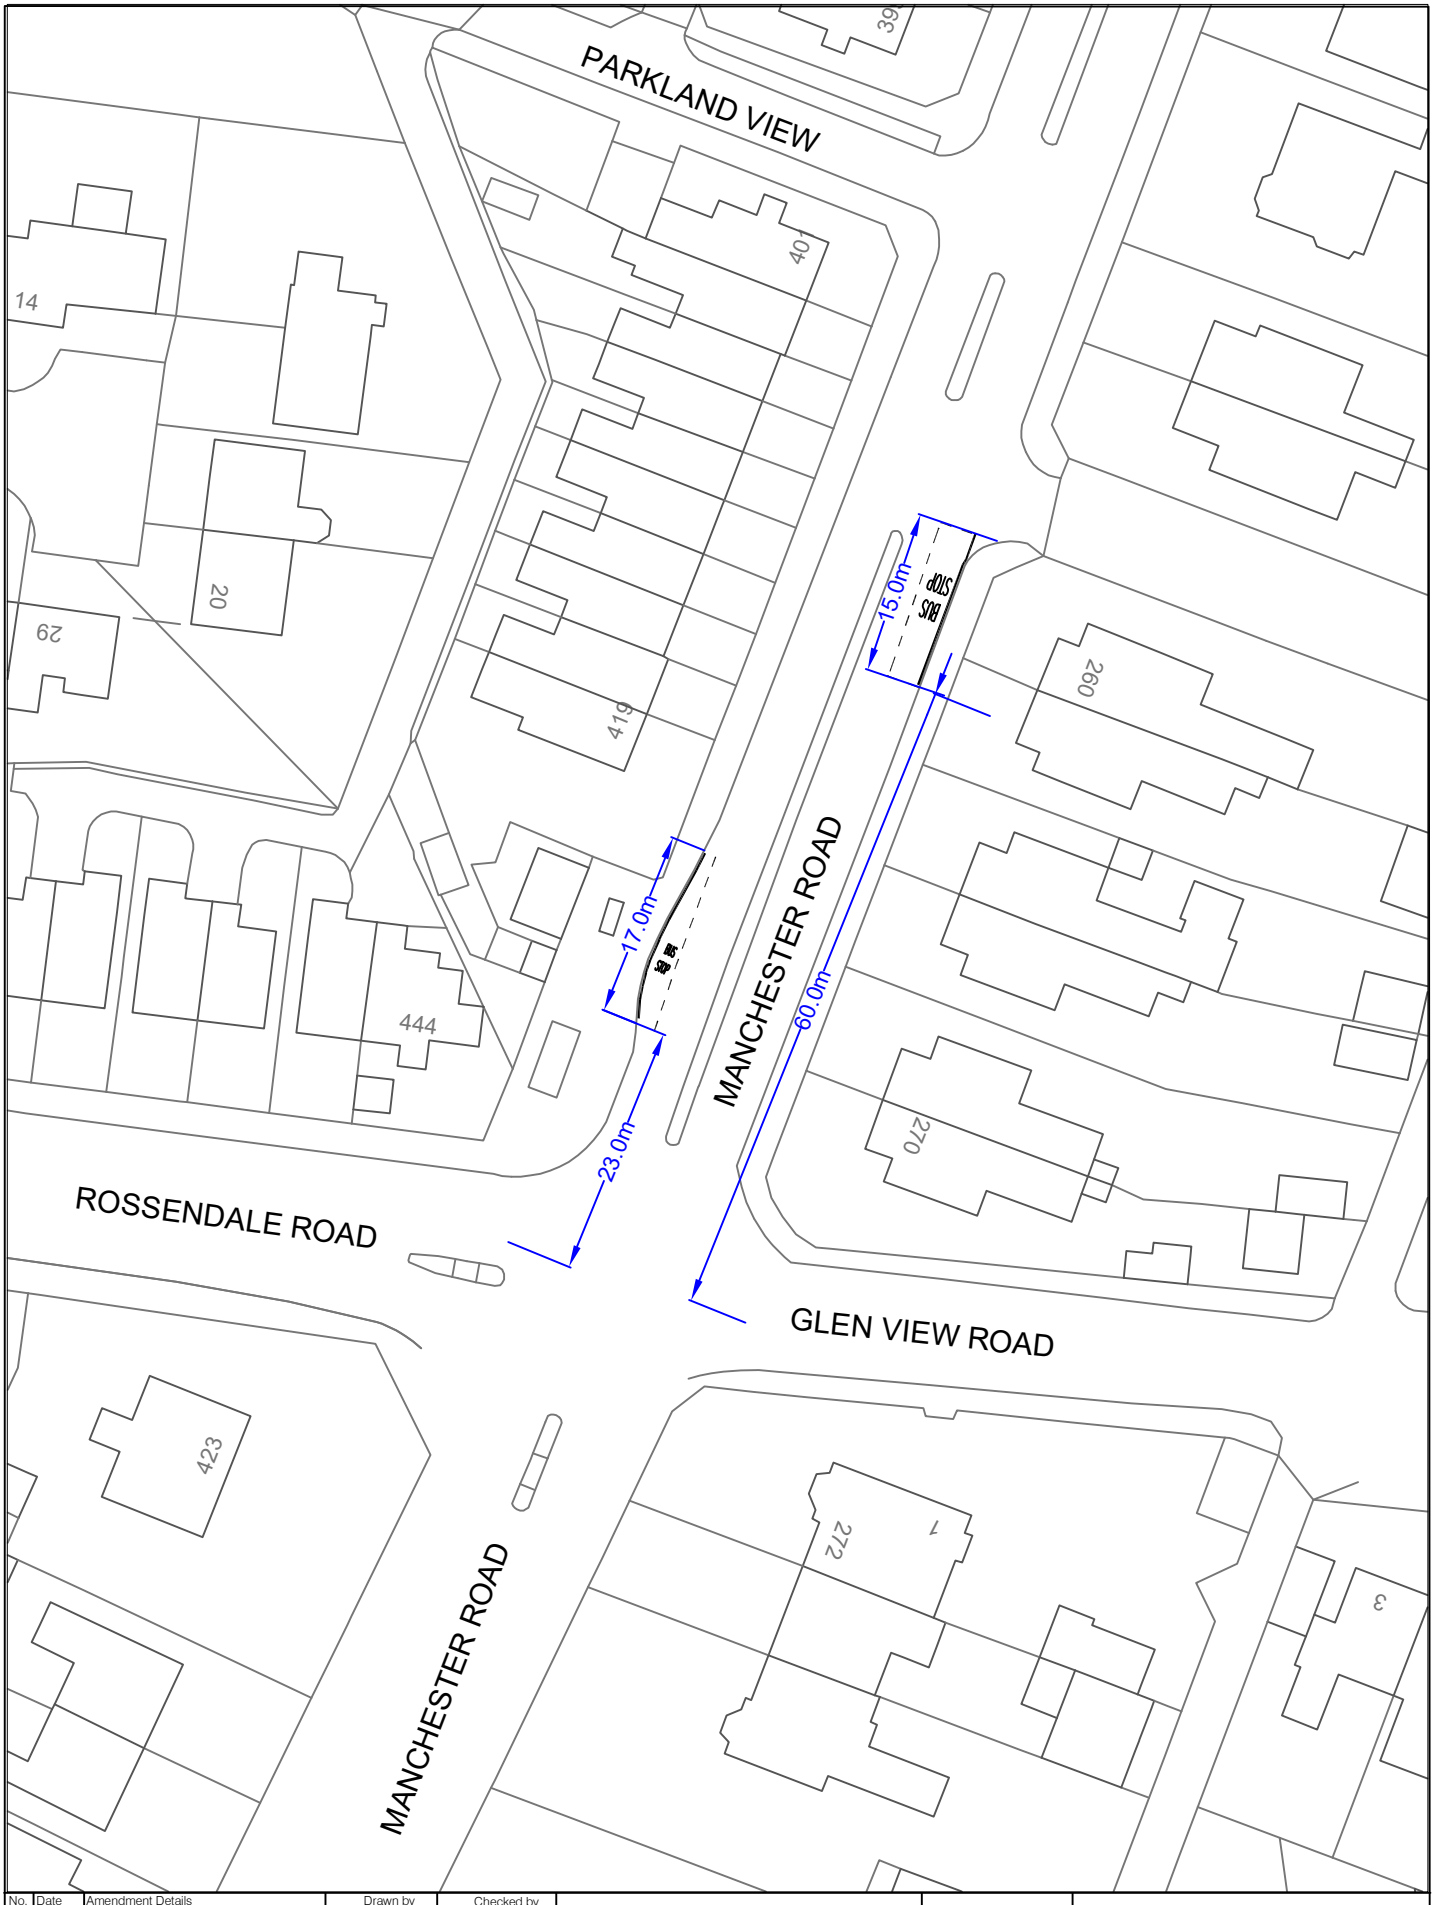


No.	Date	Amendment Details	Drawn by	Checked by

REVISIONS

Lancashire County Council — Highways and Transport

© Crown copyright [and database rights] 2023 OS AC0000850590

Introduction of a Bus Stop Clearway

LOCATION

A682 Manchester Road, Burnley

SCALE NTS DATE

Drawn by

N W E S

Bus Stop Clearway
SUMMITT,The Summit (by)
Stop ID 2500IMG2882
SUMMITT,The Summit (by)
Stop ID 2500IMG2883