


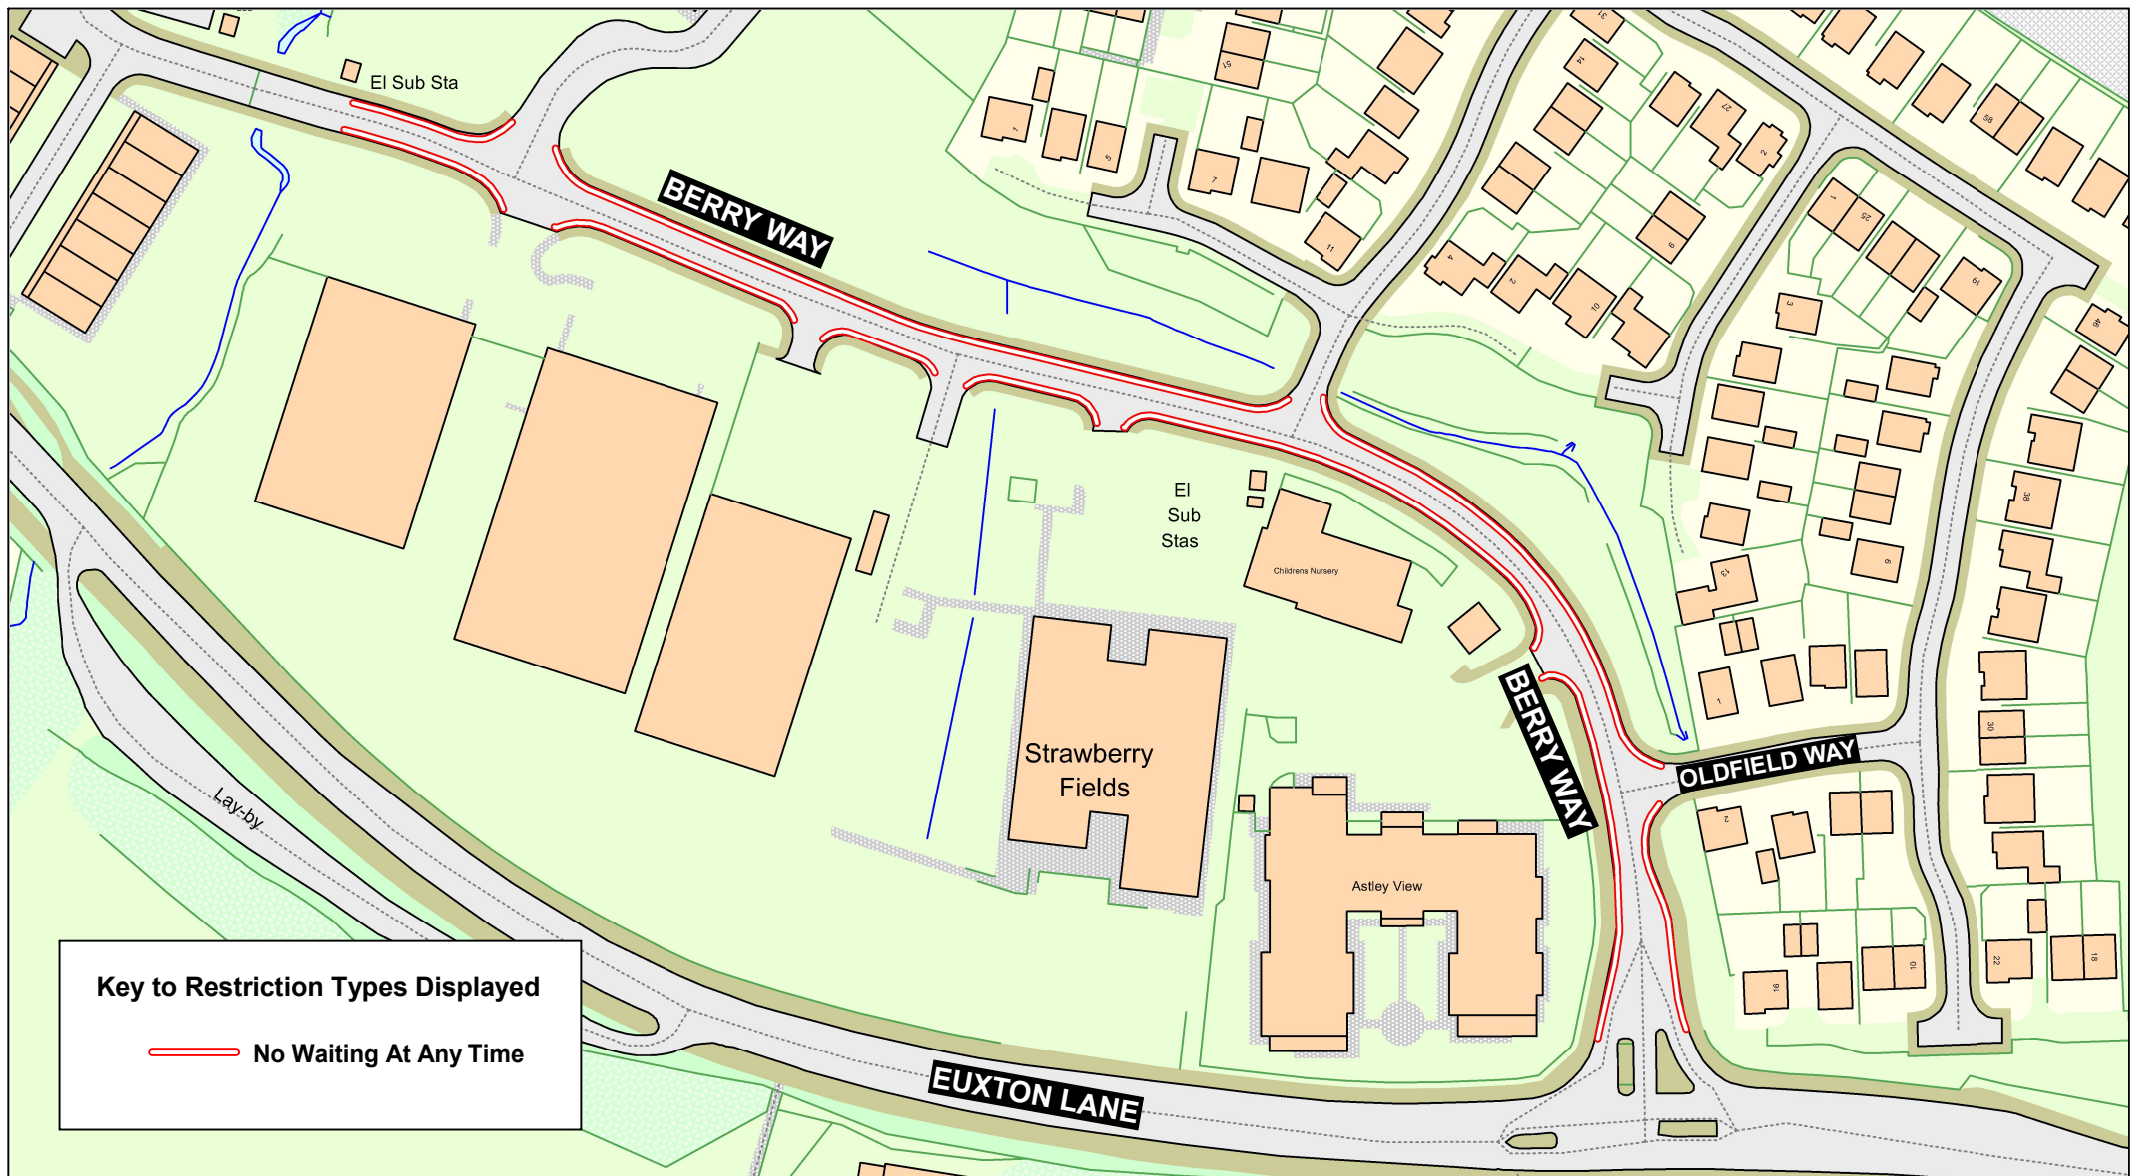

Key to Restriction Types Displayed

— No Waiting At Any Time

Lancashire County Council 	Berry Way, Chorley 	Crown copyright and database rights 2023 OS AC0000850590 Lancashire County Council Licence No. AC0000850590	SCALE	1 : 1500
			DATE	11/09/2026
		Highways and Transport	DRAWING No.	S26-27(06)/CH-IB
			DRAWN BY	CD
				Scale with care as distortion may occur