


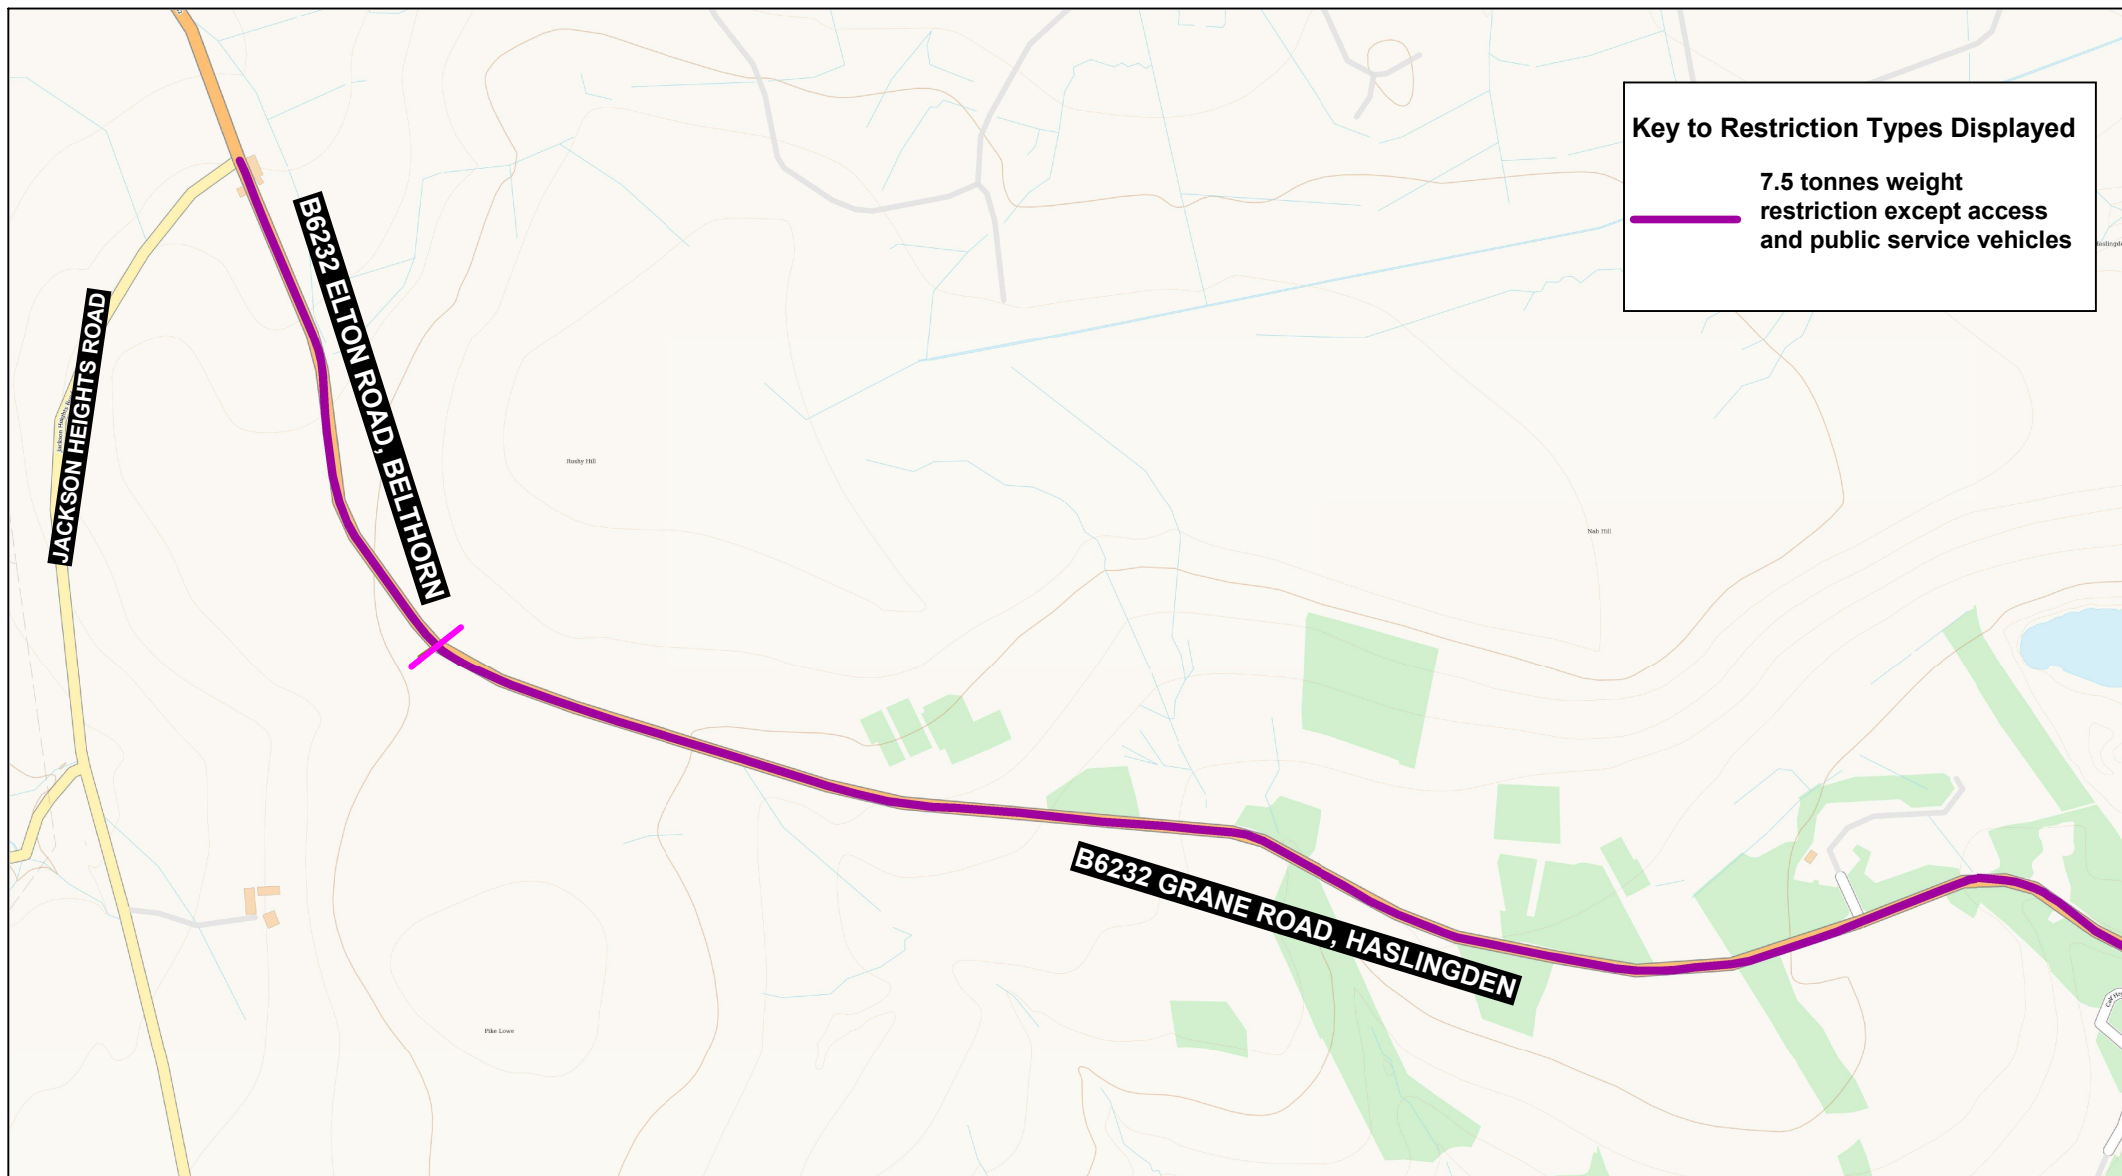

Key to Restriction Types Displayed

7.5 tonnes weight
restriction except access
and public service vehicles



**B6232 Elton Road
and B6232 Grane Road,
Haslingden**




Crown copyright and database rights 2023
OS AC0000850590
Lancashire County Council
Licence No. AC0000850590

**Matt Townsend
Director of Highways
and Transport**

**P.O. Box 100, County Hall,
PRESTON PR1 0LD**

SCALE	1 : 9250
DATE	14/07/2026
DRAWING No.	Mov26-27(04)-weight 1
DRAWN BY	CD
	Scale with care as distortion may occur

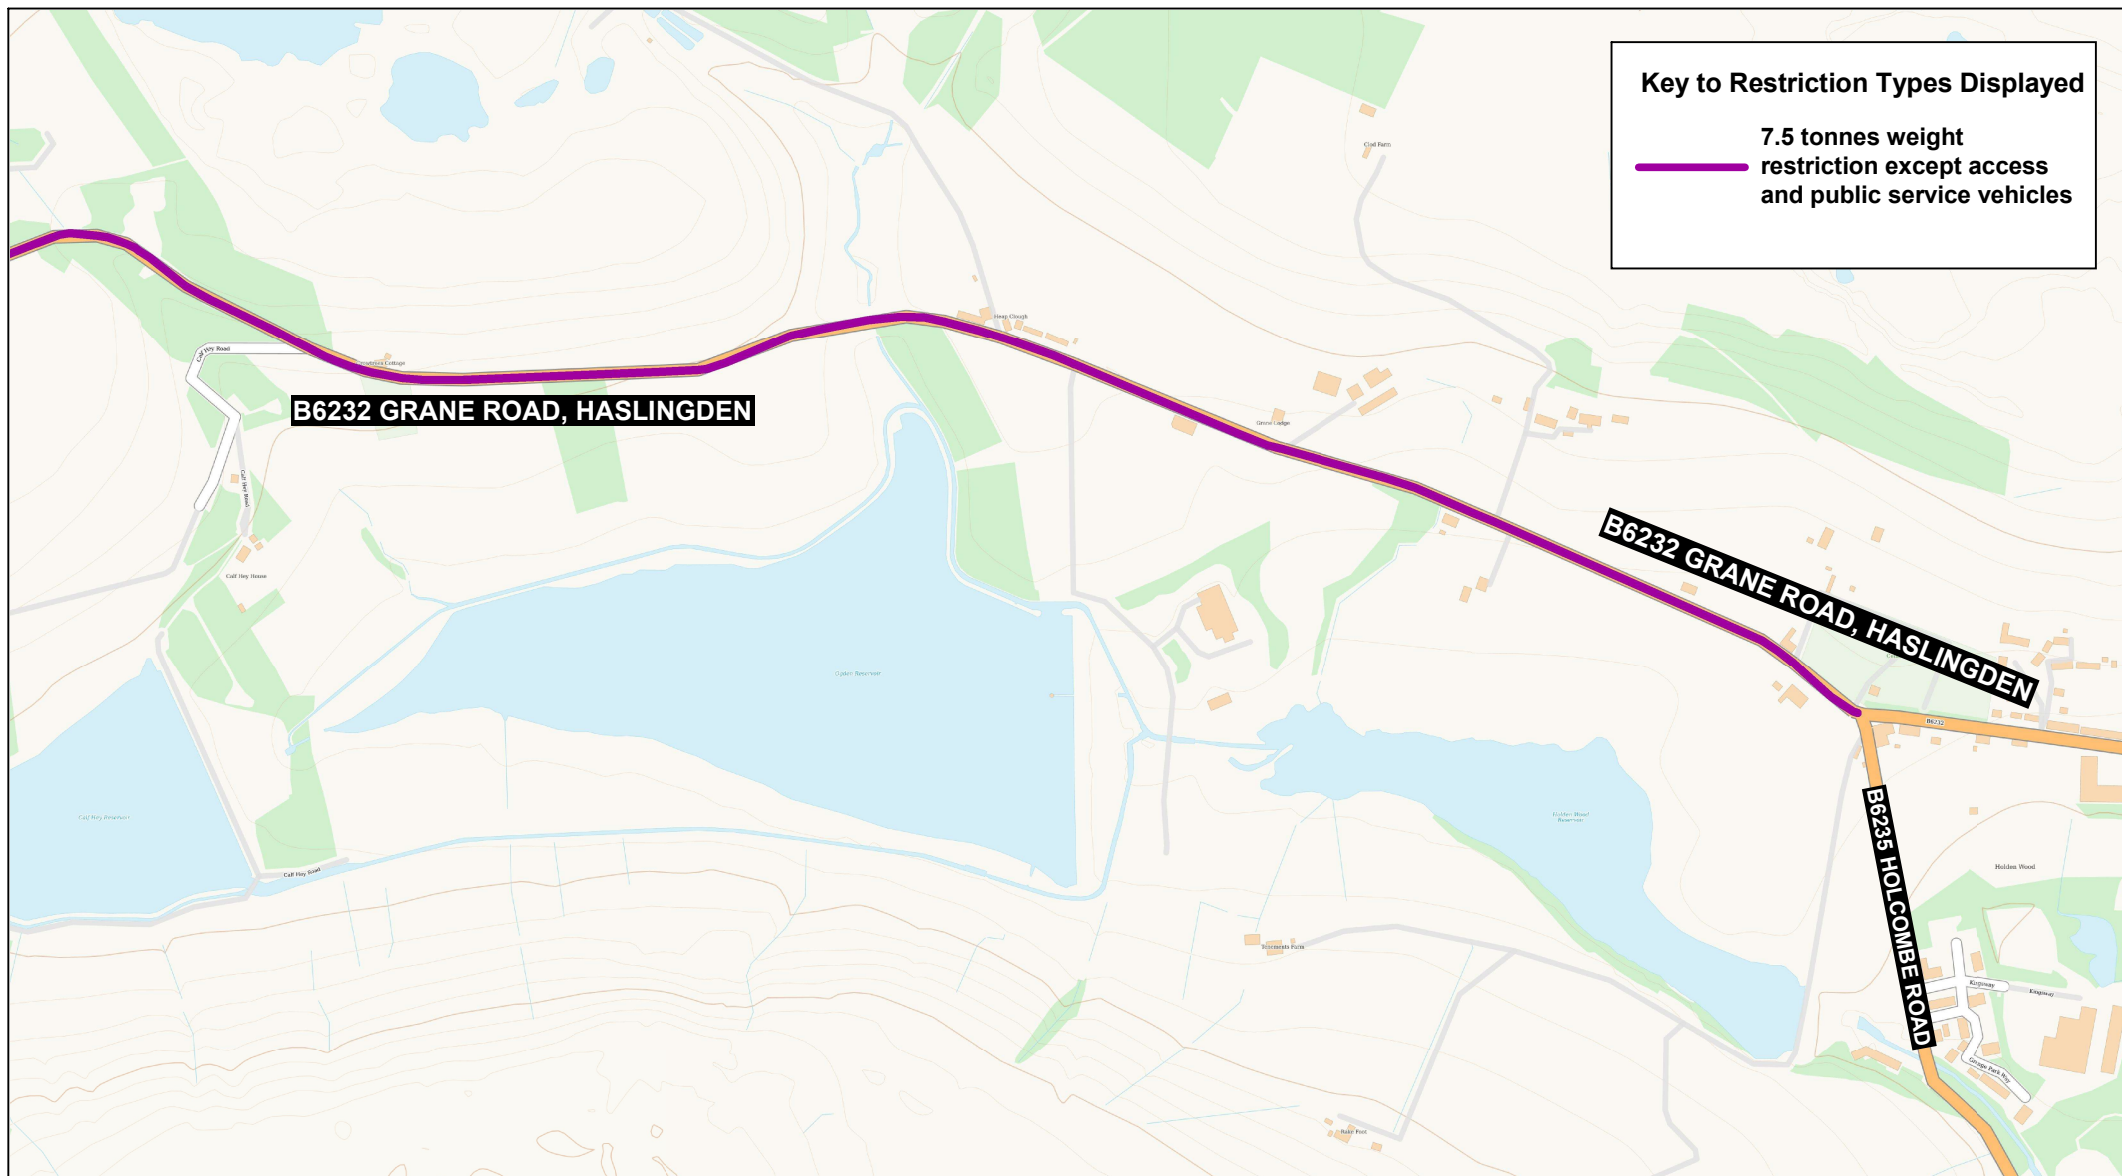

Key to Restriction Types Displayed

7.5 tonnes weight restriction except access and public service vehicles

Lancashire County Council 	B6232 Grane Road, Haslingden 	Crown copyright and database rights 2023 OS AC0000850590 Lancashire County Council Licence No. AC0000850590 Matt Townsend Director of Highways and Transport P.O. Box 100, County Hall, PRESTON PR1 0LD	SCALE	1 : 9250
			DATE	14/07/2026
			DRAWING No.	Mov26-27(04)-weight 2
			DRAWN BY	CD
				Scale with care as distortion may occur