


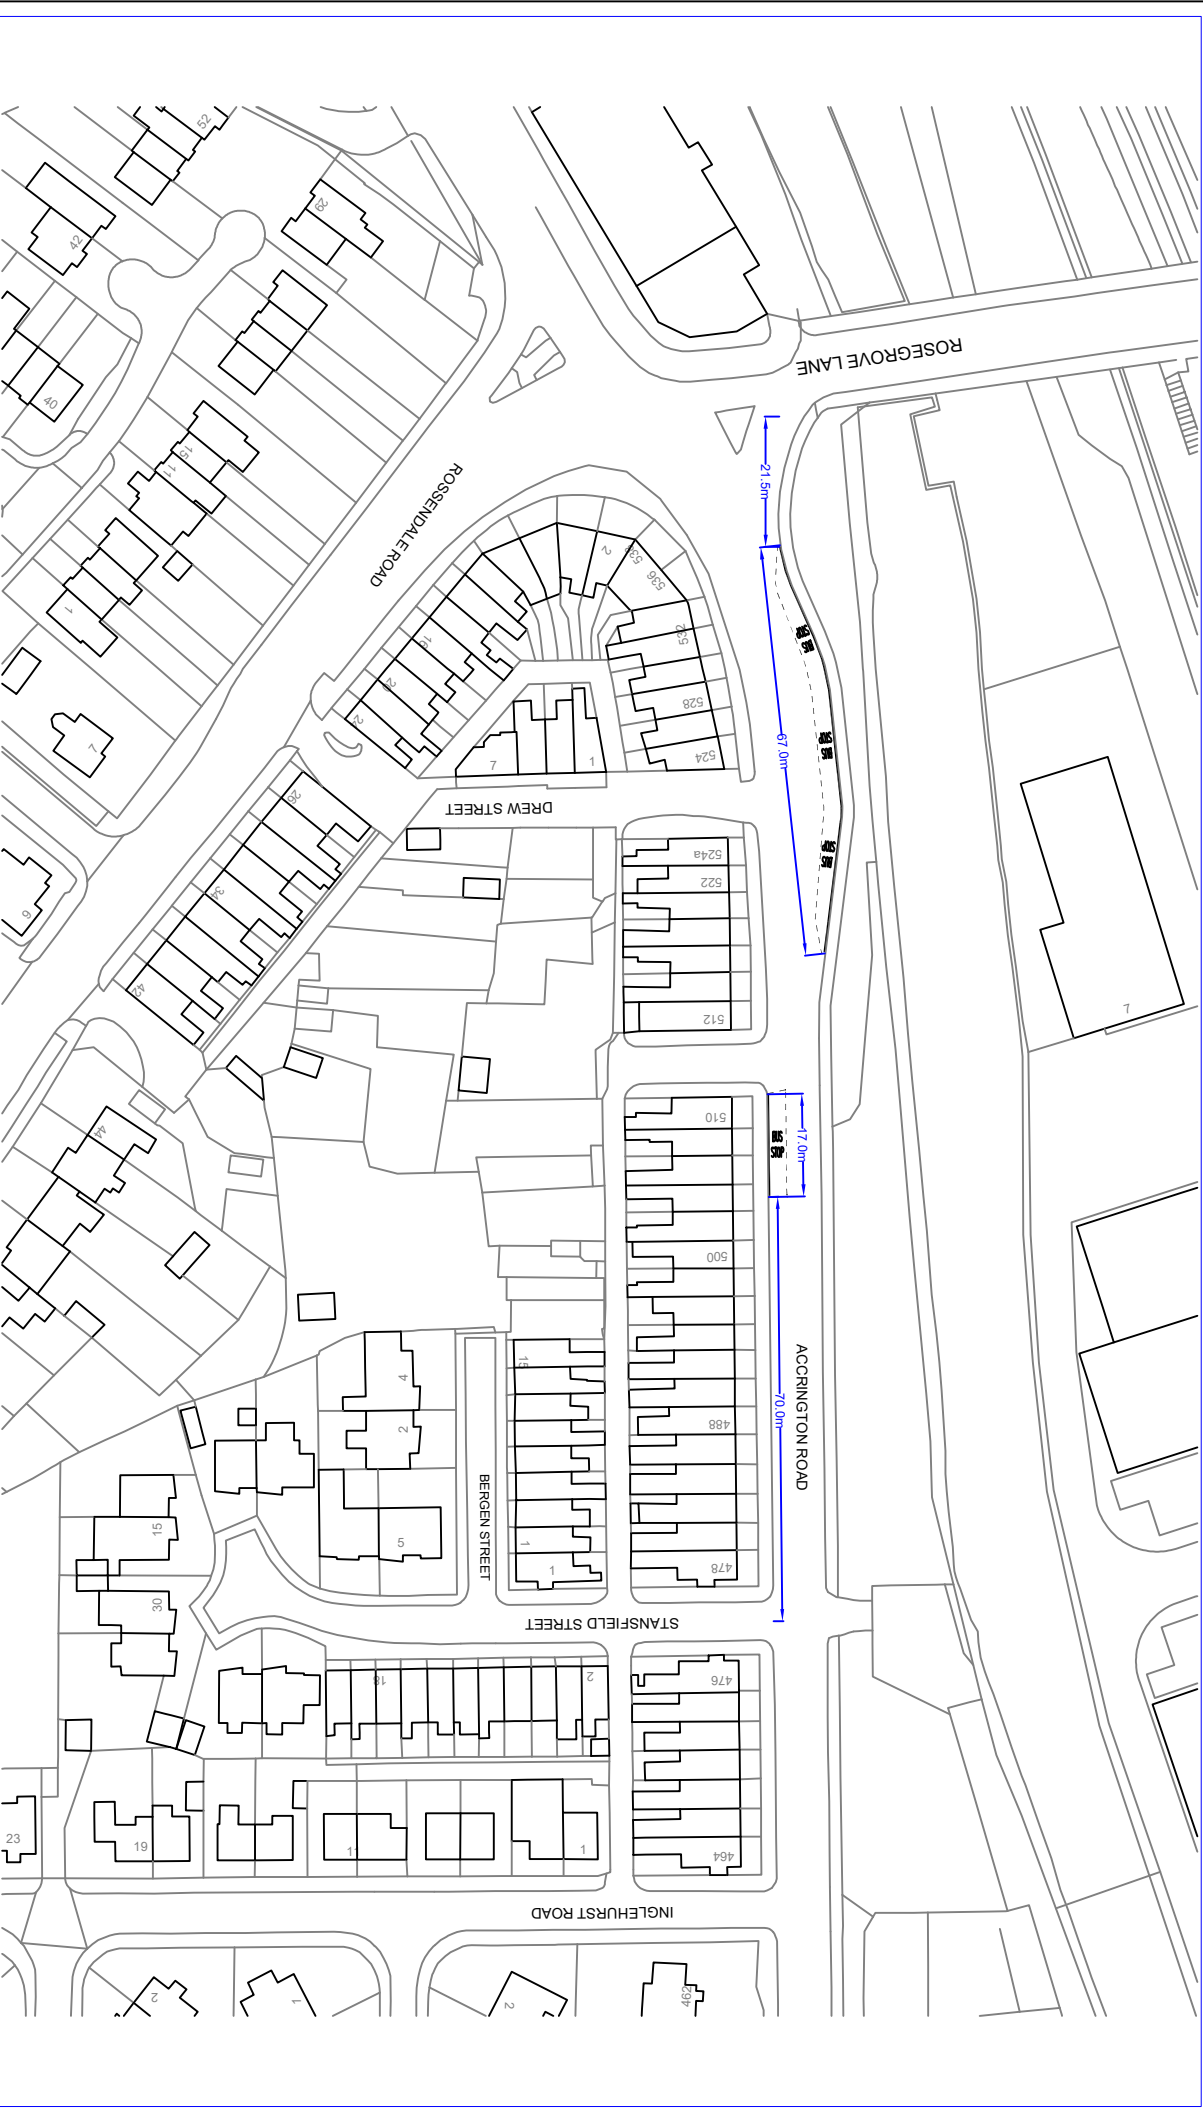

No.	Date	Amendment Details	Drawn by	Checked by
-----	------	-------------------	----------	------------

REVISIONS

**Lancashire**
County Council


Highways and Transport

Introduction of a Bus Stop Clearway

LOCATION
Accrington Road, Burnley

SCALE
NTS

DATE

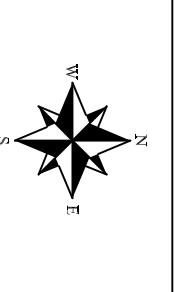

Drawn by

Bus Stop Clearway
ROSE GROVE, Rail Station (opp)
Stop ID 2500LAA07417
ROSE GROVE, Rail Station (by)
Stop ID 2500422