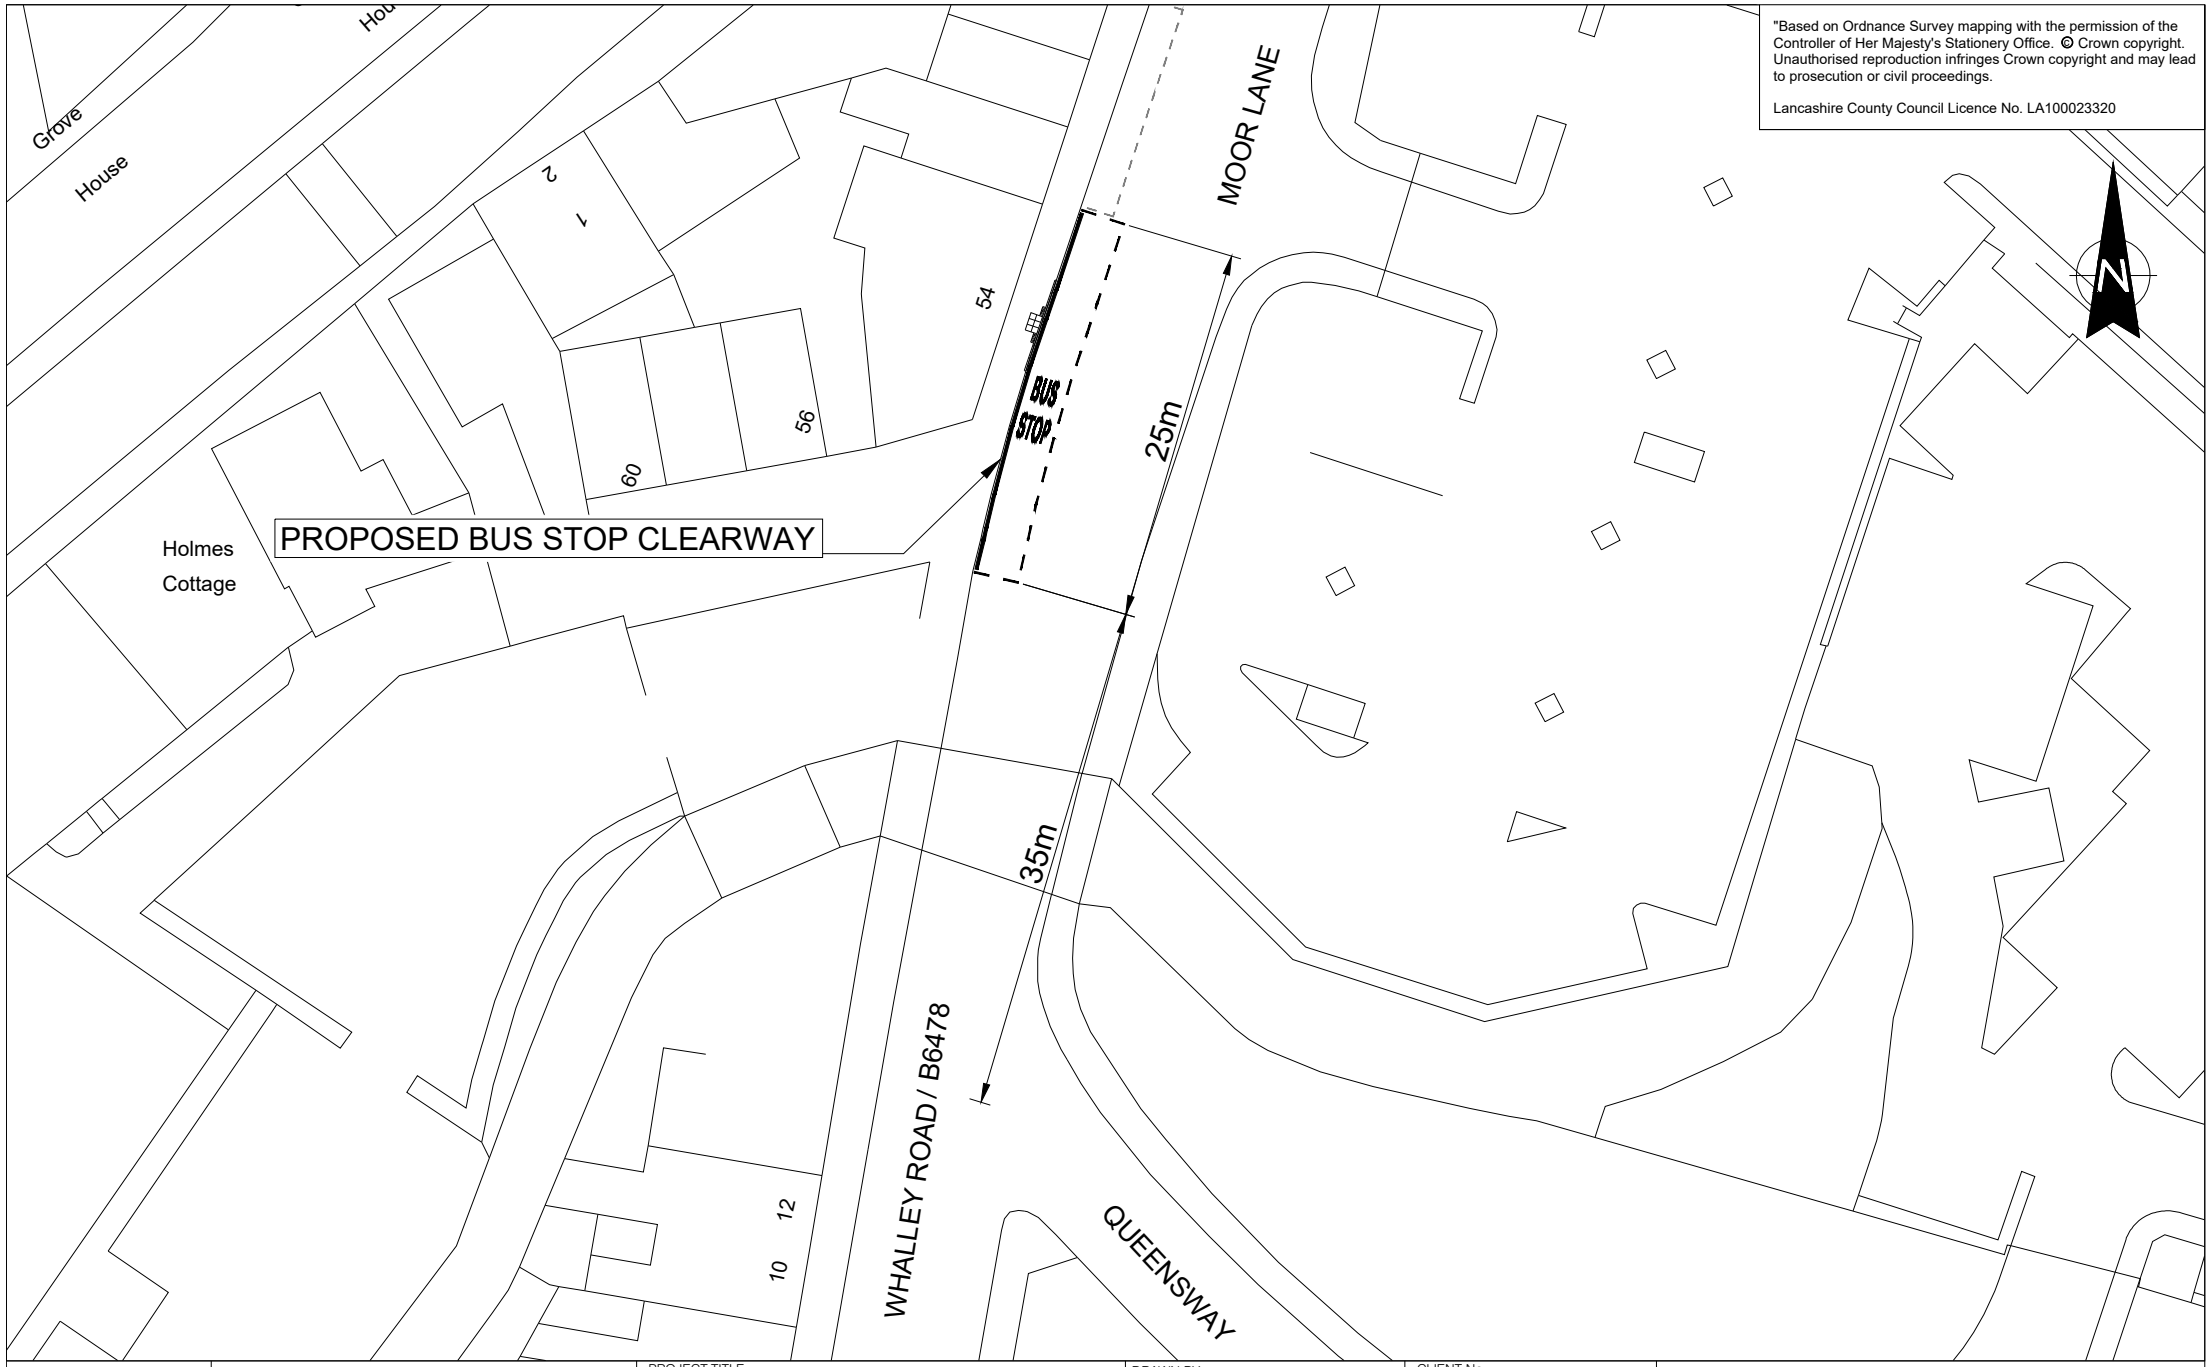


"Based on Ordnance Survey mapping with the permission of the Controller of Her Majesty's Stationery Office. © Crown copyright. Unauthorised reproduction infringes Crown copyright and may lead to prosecution or civil proceedings.

Lancashire County Council Licence No. LA100023320

Lancashire County Council

Highways (Design)

0 5 10 20 30 40 50
SCALE BAR (PLOTTED mm)

ISSUE PURPOSE
TRO

PROJECT TITLE
MOOR LANE , CLITHEROE
BUS SERVICE IMPROVEMENT PLAN

DRAWING TITLE
NO STOPPING EXCEPT BUSES

DRAWN BY	MM
CHECKED BY	EM
DATE	OCTOBER 2026
SCALE @ A4	1:500
CLIENT No.	-
SCHEME NO.	13704
DRAWING No.	13704-ML-01
SHEET No.	1 OF 1
REVISION	Ø

NO.	Date	Amendment Details	Drawn by:	Checked by:

REVISIONS