


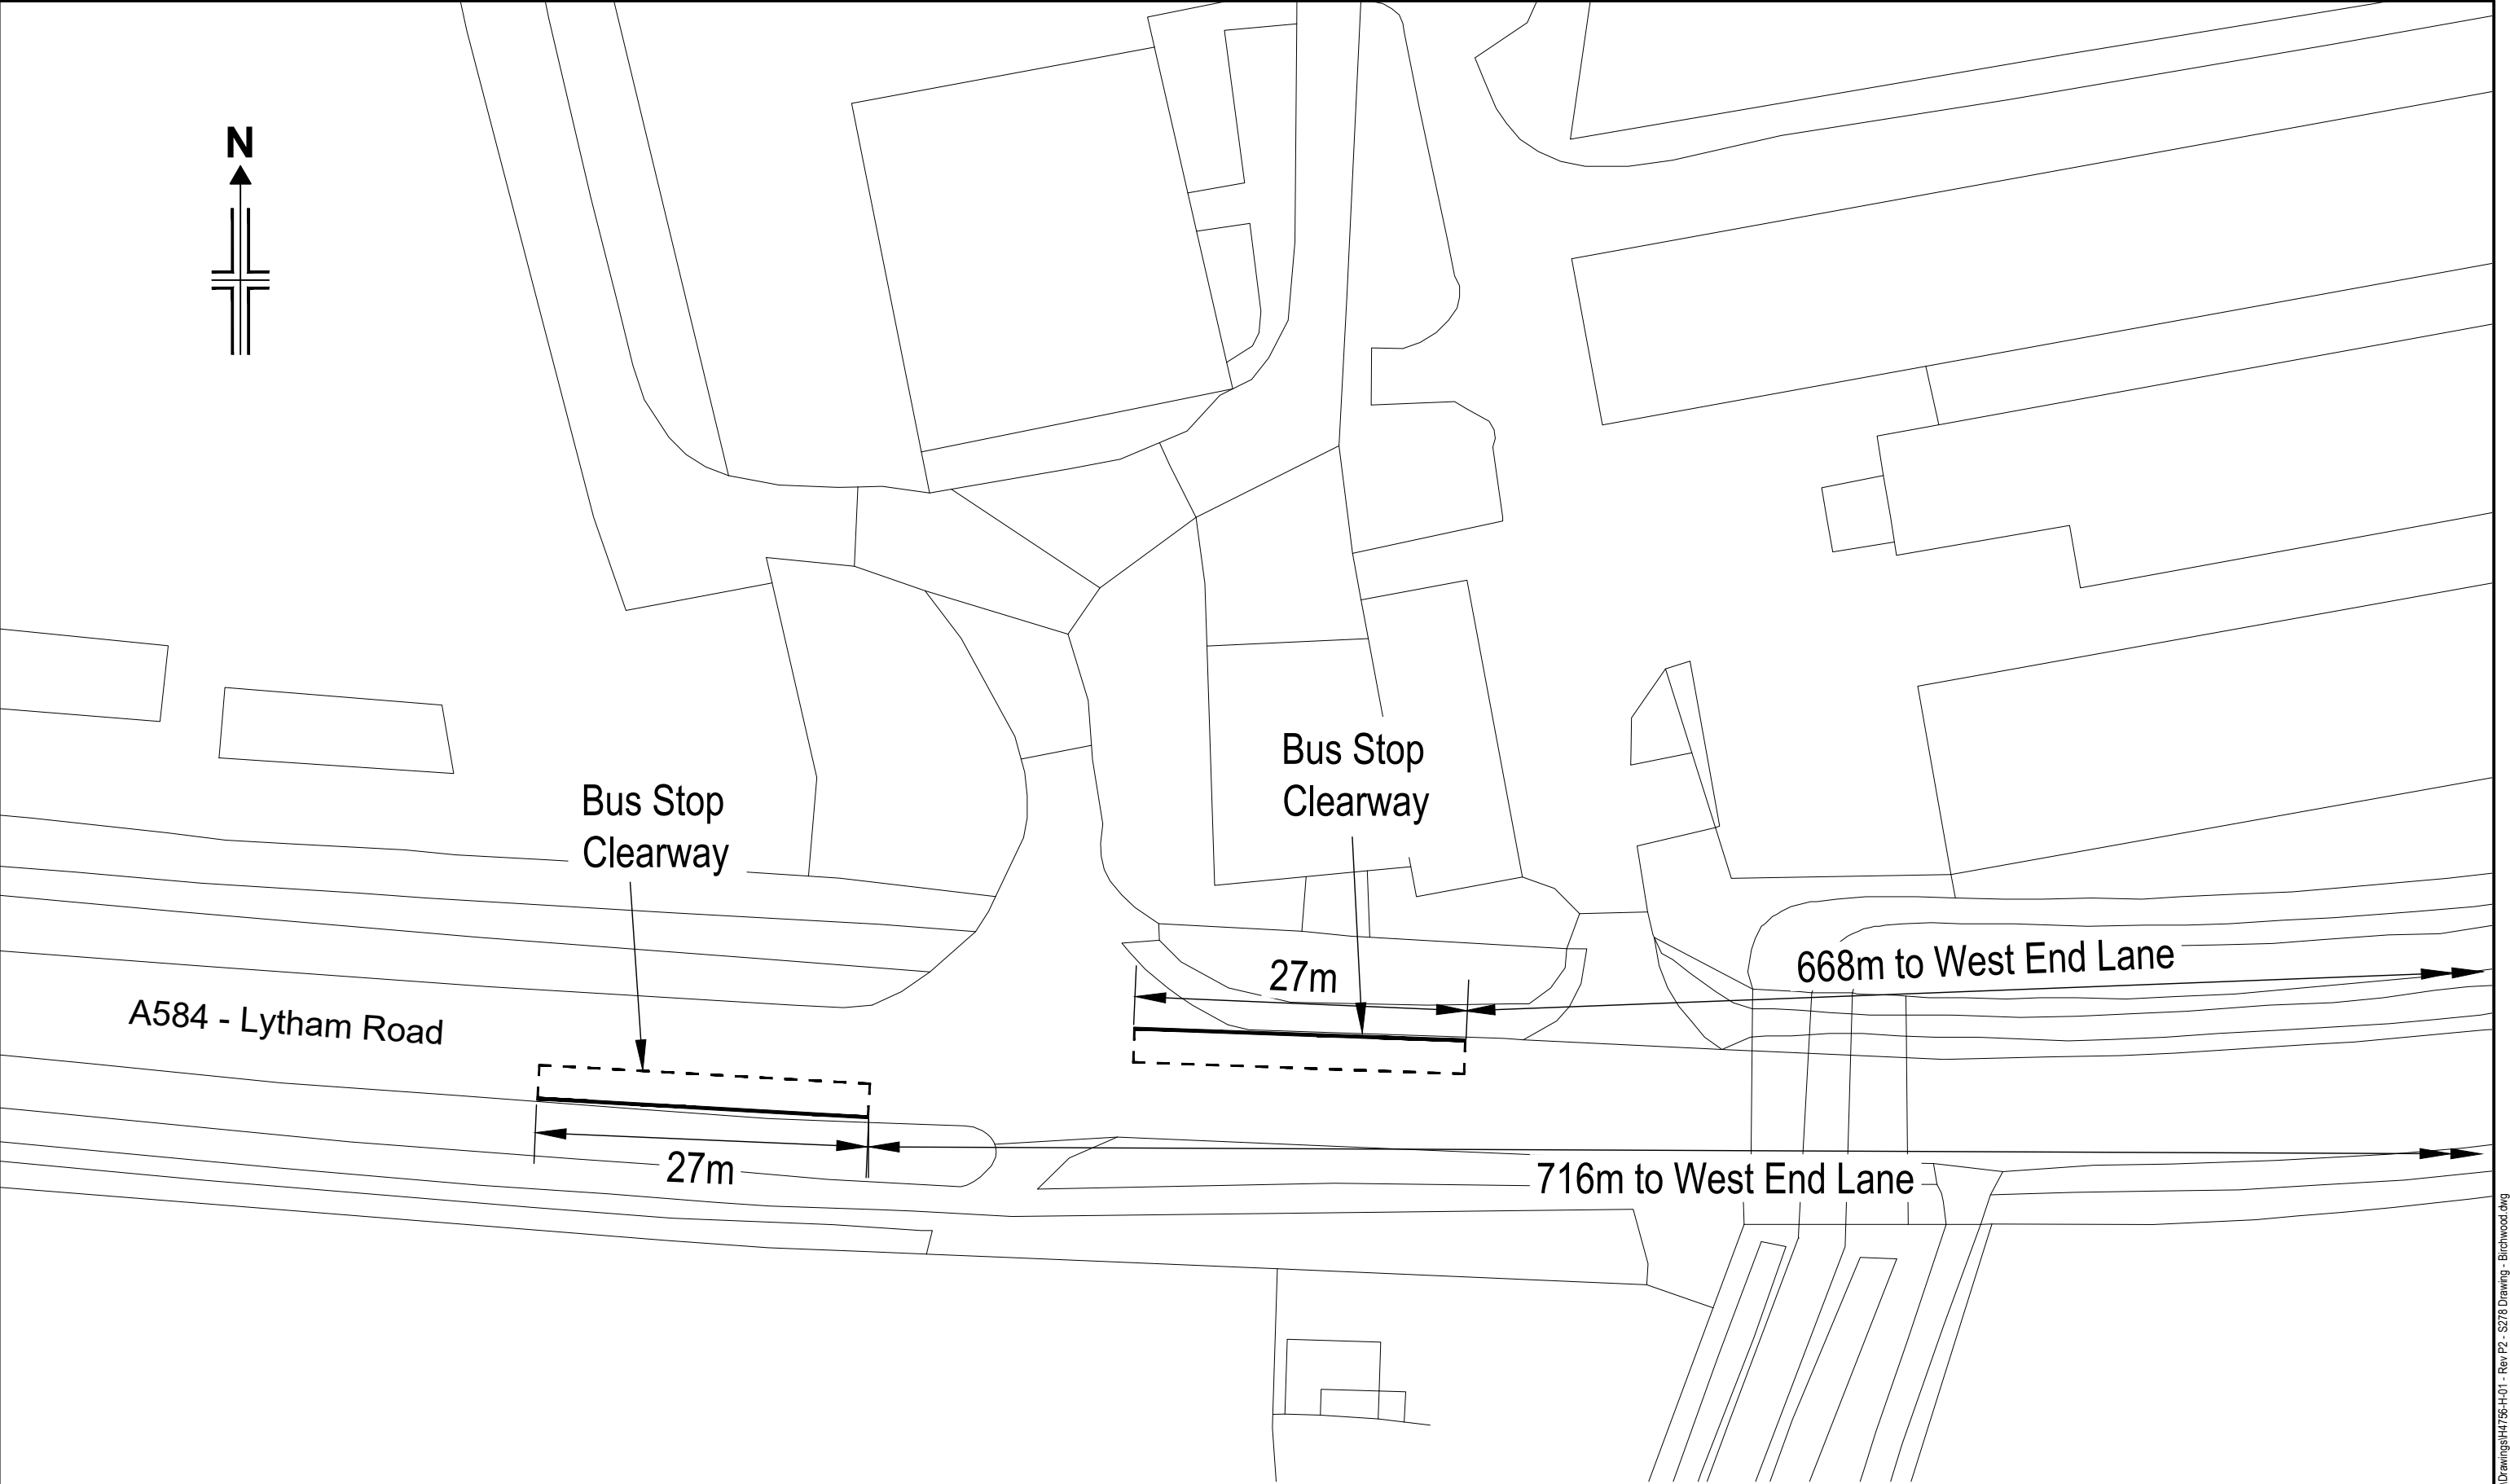

PSA Design Ltd
The Old Bank House, 6 Berry Lane
Longridge, Preston, PR3 3JA
Tel. 01772 786066
www.psadesign.co.uk
mail@psadesign.co.uk

Client	Great Birchwood Leisure Group
Job	Great Birchwood Leisure Village, Warton
Title	Introduction of Bus Clearways

P2	03/08/26	Comments from LCC incorporated				GS	DLW	GS
REV	DATE	AMENDMENT DETAILS				DRAWN	CHECKED	APPROVED
Drawn	GS	Date	Scale	Sheet Size	Drwg No.	Rev.		
Check	DW	13/02/26	1:500	A3	H4756-s278-04	P2		
Appr.	GS							

P:\ubash\highways\H4756 - Birchwood, Warton - s278\CAD Drawings\H4756-H-01 - Rev P2 - S278 Drawing - Birchwood.dwg