


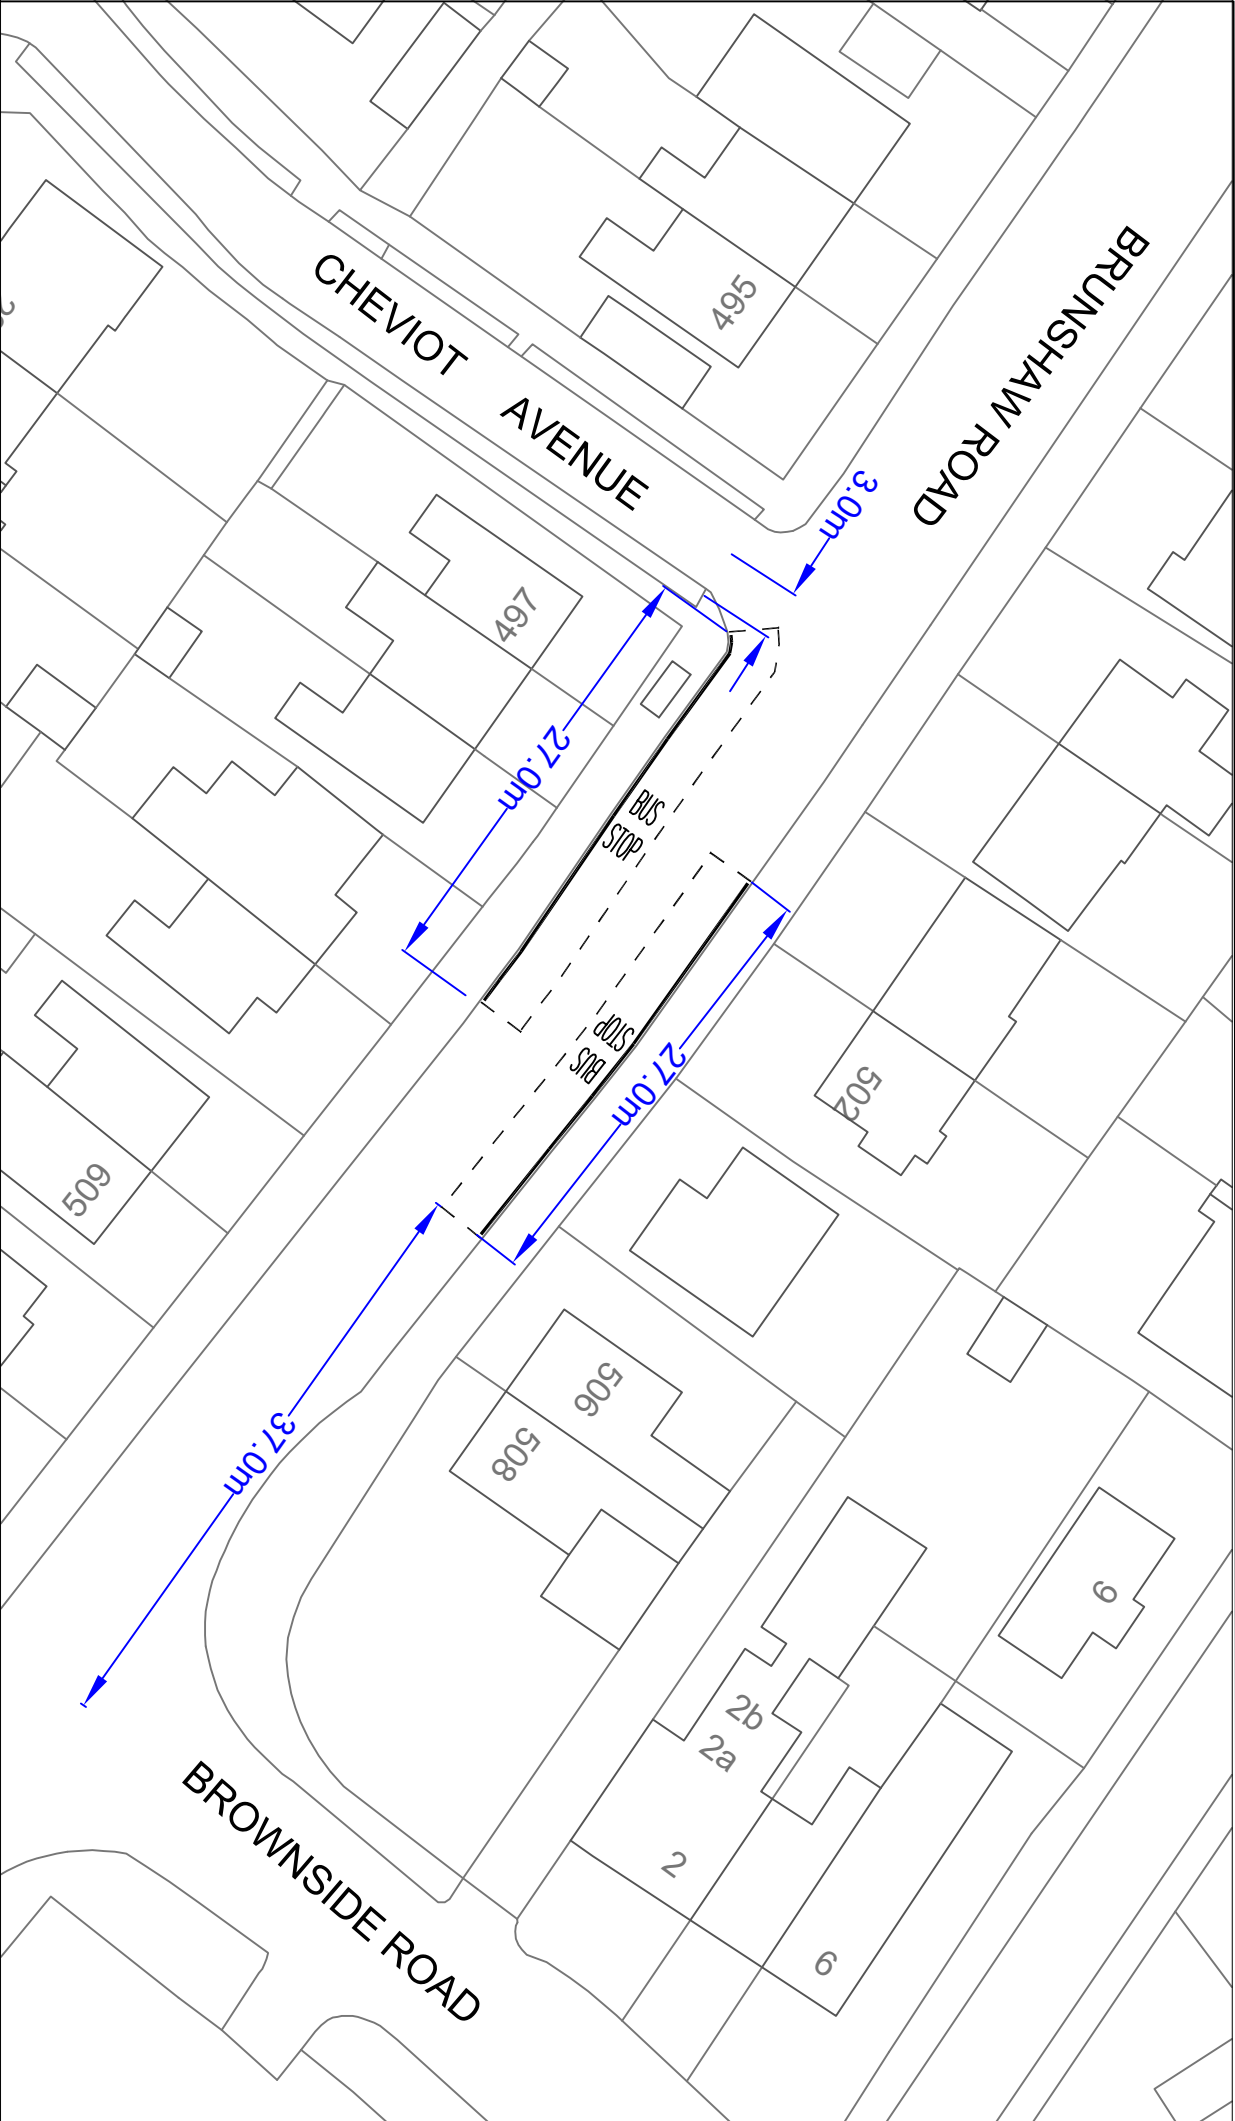

|   |                   |                                    |            |
|---|-------------------|------------------------------------|------------|
| No. Date   | Amendment Details | Drawn by                           | Checked by |
| REVISIONS   |                   |                                    |            |
| <b>Lancashire</b><br>County Council                                                                                                   |                   | Highways and Transport             |            |
| © Crown copyright [and database rights] 2023 OS AC0000850590                                                                          |                   | SCALE<br>NTS                       | DATE       |
| Introduction of a Bus Stop Clearway                                                                                                   |                   | LOCATION<br>Brunshaw Road, Burnley |            |
| Bus Stop Clearway<br>PIKE HILL, Cheviot Avenue (opp)<br>Stop ID 2500IMG2758;<br>PIKE HILL, Cheviot Avenue (by)<br>Stop ID 2500IMG2757 |                   | Drawn by                           |            |