


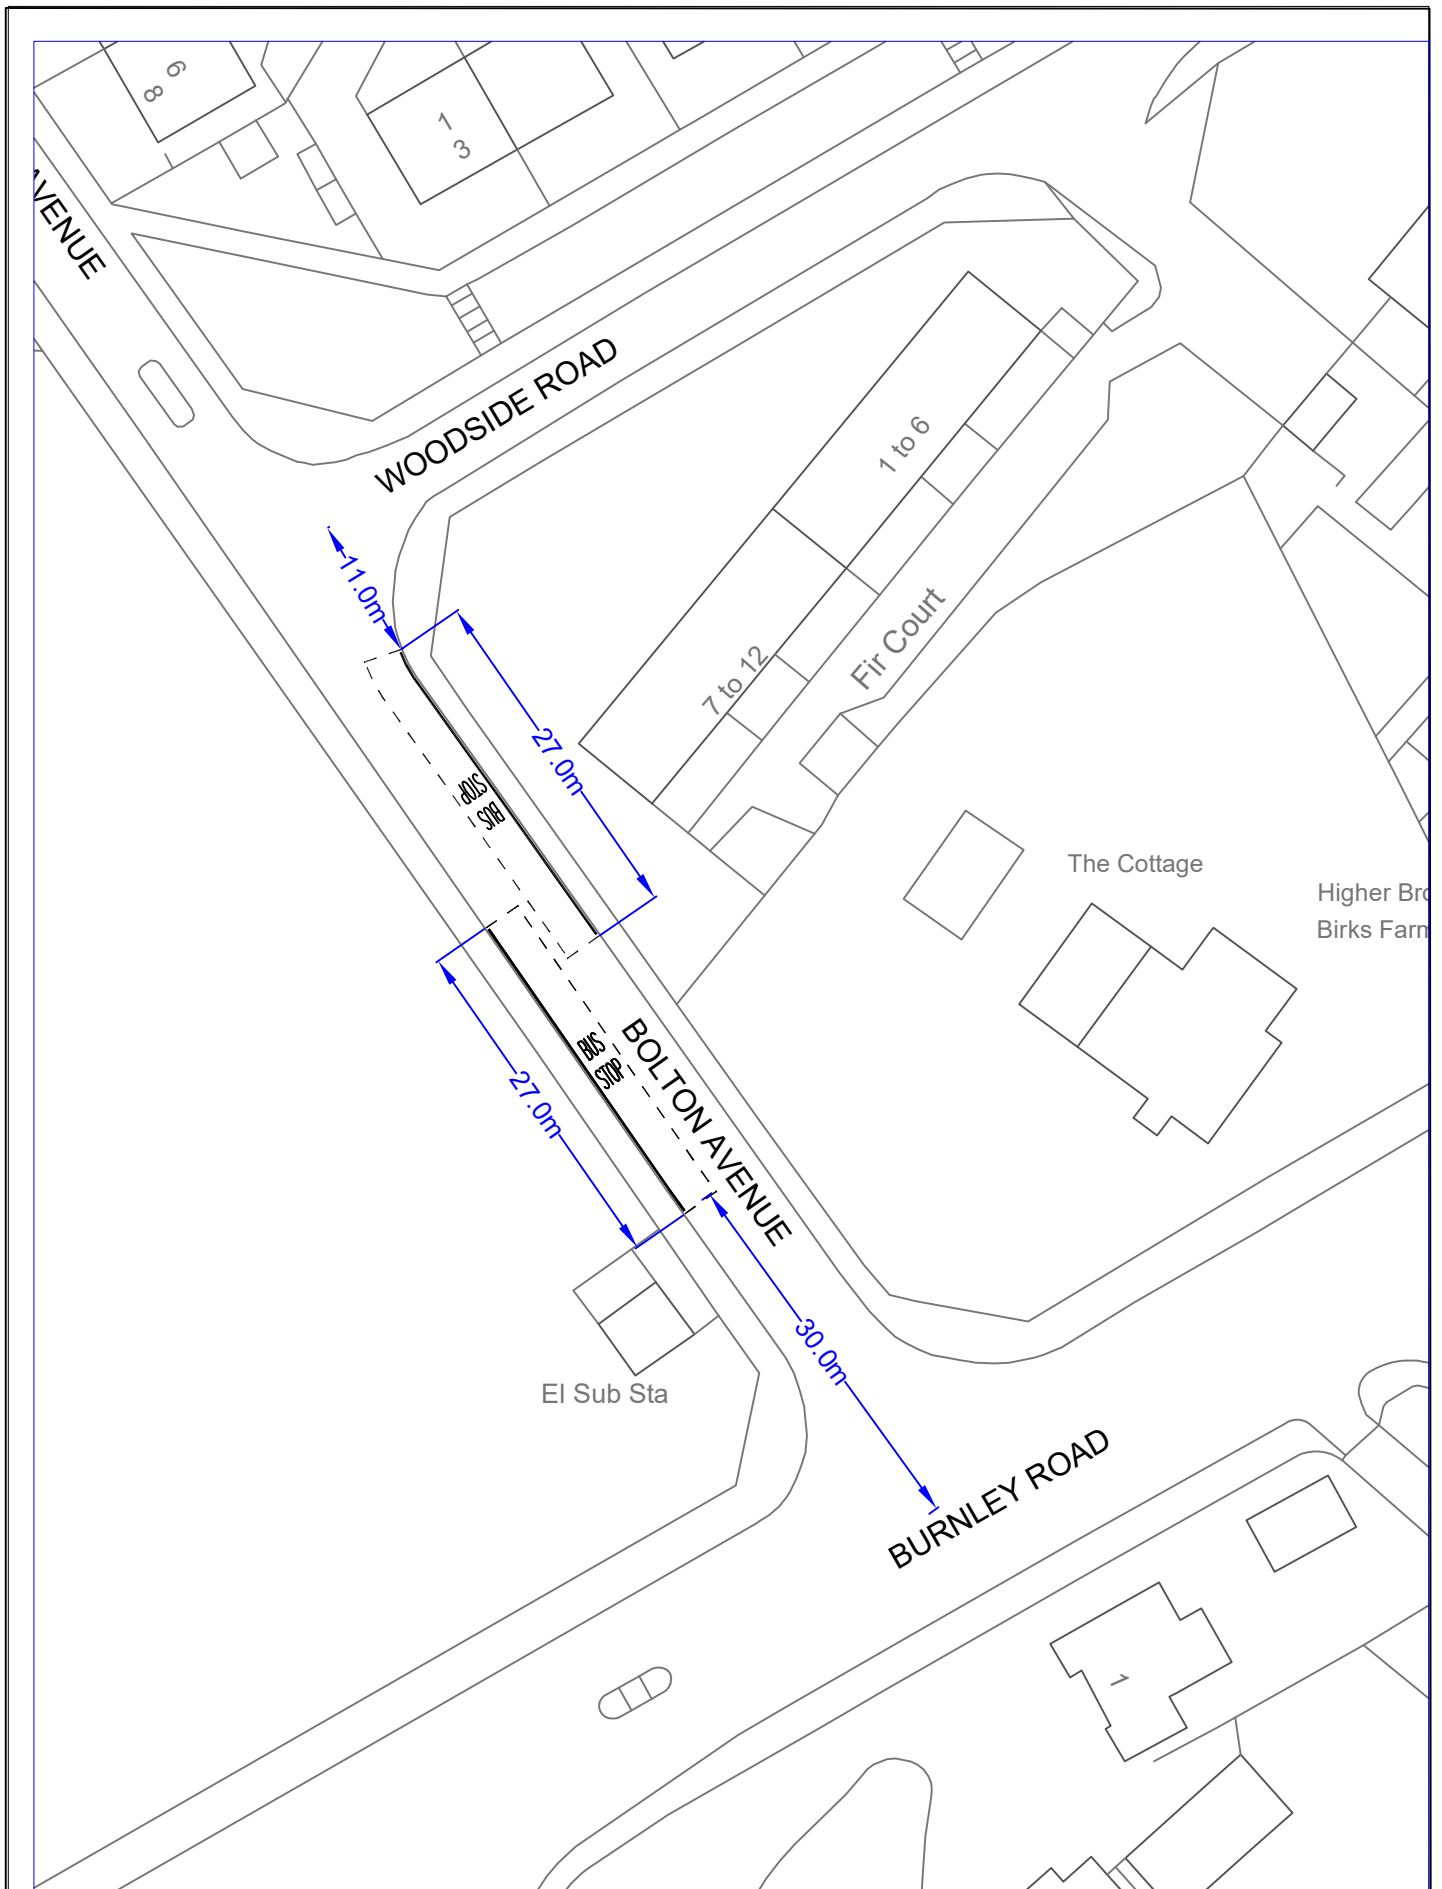

No.	Date	Amendment Details	Drawn by	Checked by	Introduction of a Bus Stop Clearway		Bus Stop Clearway HUNCOAT, Woodside Road (by) Stop ID 2500723; and HUNCOAT, Woodside Road (by) Stop ID 2500DCL551	
REVISIONS								LOCATION Bolton Avenue, Huncoat
Lancashire County Council  Highways and Transport								
© Crown copyright [and database rights] 2023 OS AC0000850590					SCALE NTS	DATE		Drawn by