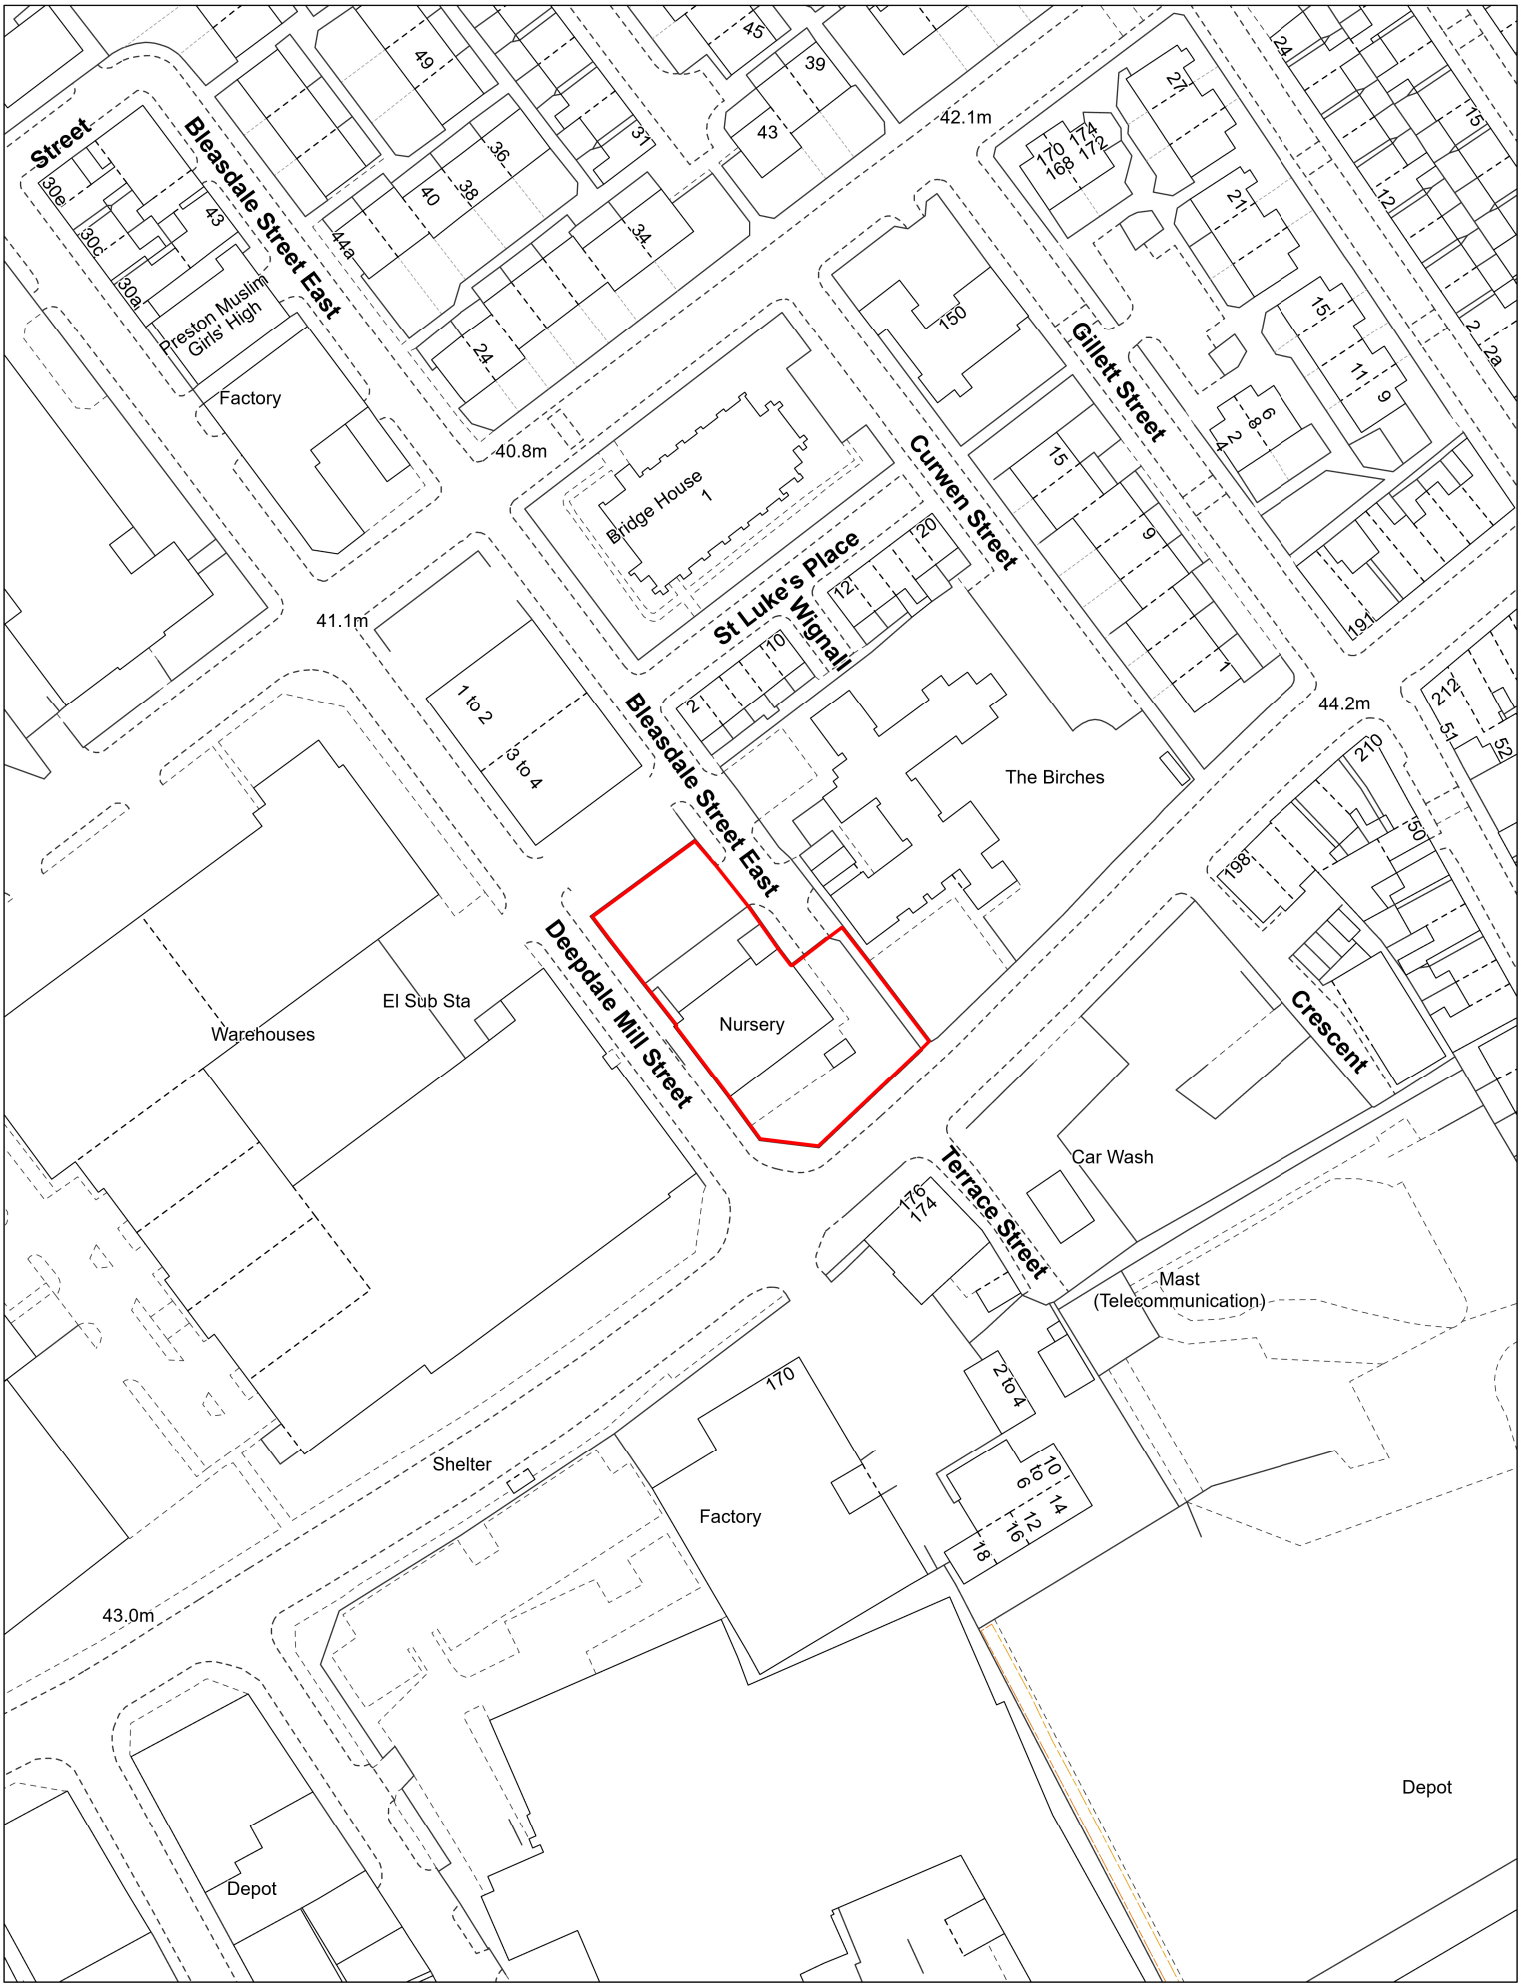

Lancashire County Council

© Crown copyright and database rights 2026 OS AC0000850590. You are granted a non-exclusive, royalty free, revocable licence solely to view the licensed data for non-commercial purposes for the period during which Lancashire County Council makes it available. You are not permitted to copy, sub-license, distribute, sell or otherwise make available the licensed data to third parties in any form. Third party rights to enforce the terms of this licence shall be reserved to OS.

RIBBLETON
former St Lukes Children's Centre - LAN44239

Original scale at A4: 1:1,250

Scale should always be verified in case of unintentional distortion during reproduction

0 5 10 20 30 40 Metres

Grid ref: SD5530sw	Date: 13.10.26
File ref: EST	Surveyor: KM
Plan ref: v1.0p	Author: LJL

N