


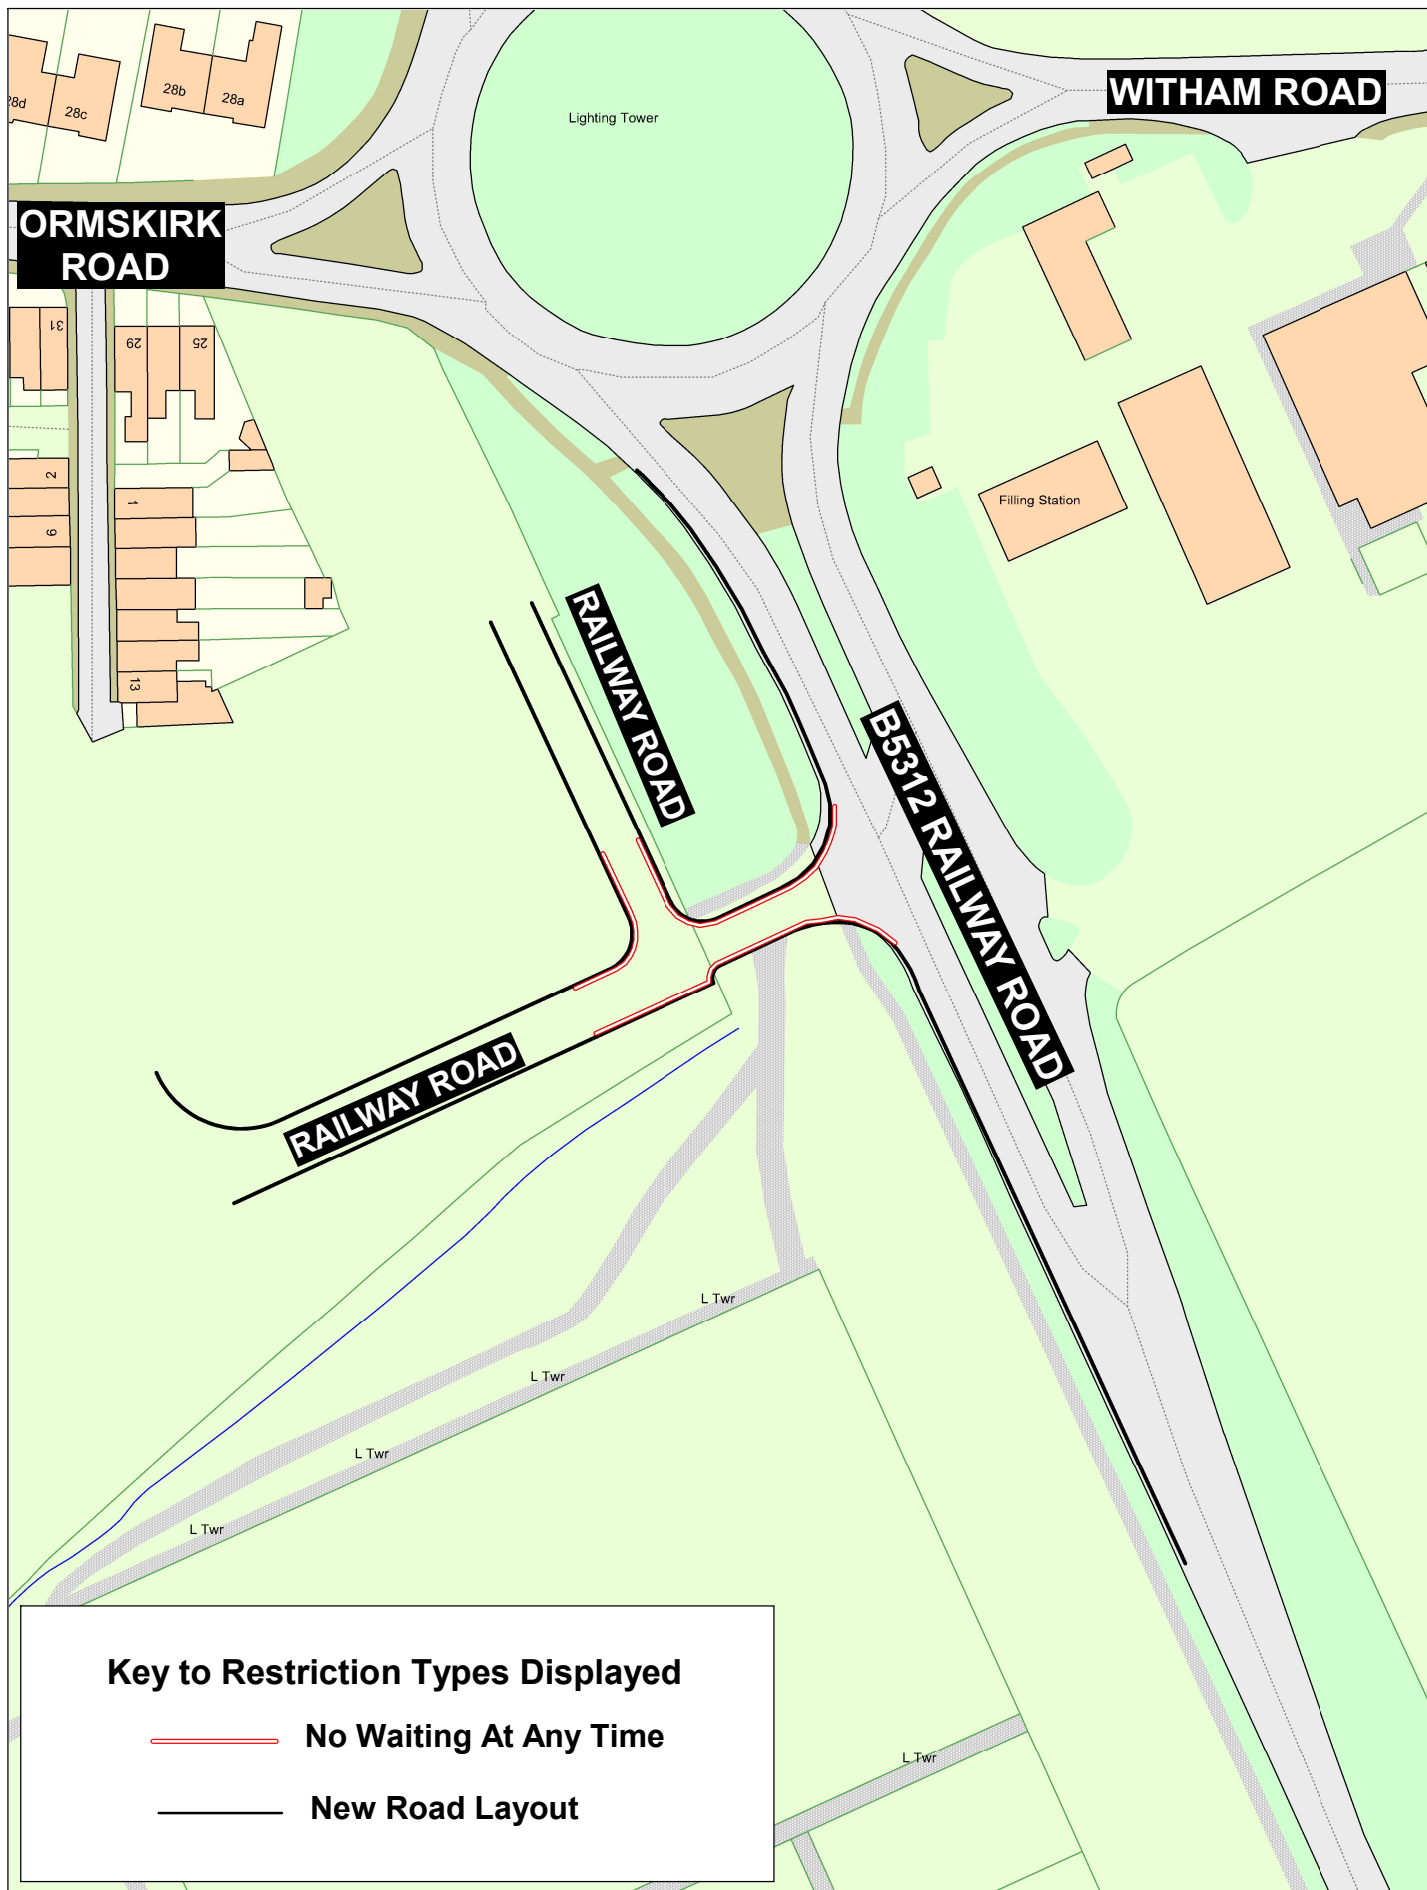

	Railway Road, Skelmersdale		Crown copyright and database rights 2023 OS AC0000850590 Lancashire County Council Licence No. AC0000850590	
			Highways and Transport	
			P.O. Box 100, County Hall, PRESTON PR1 0LD	
		SCALE	1 : 1000	
		DATE	20/08/2026	
		DRAWING No.	S25-26(46)WL-SG	
		DRAWN BY	HN	
		Scale with care as distortion may occur		