


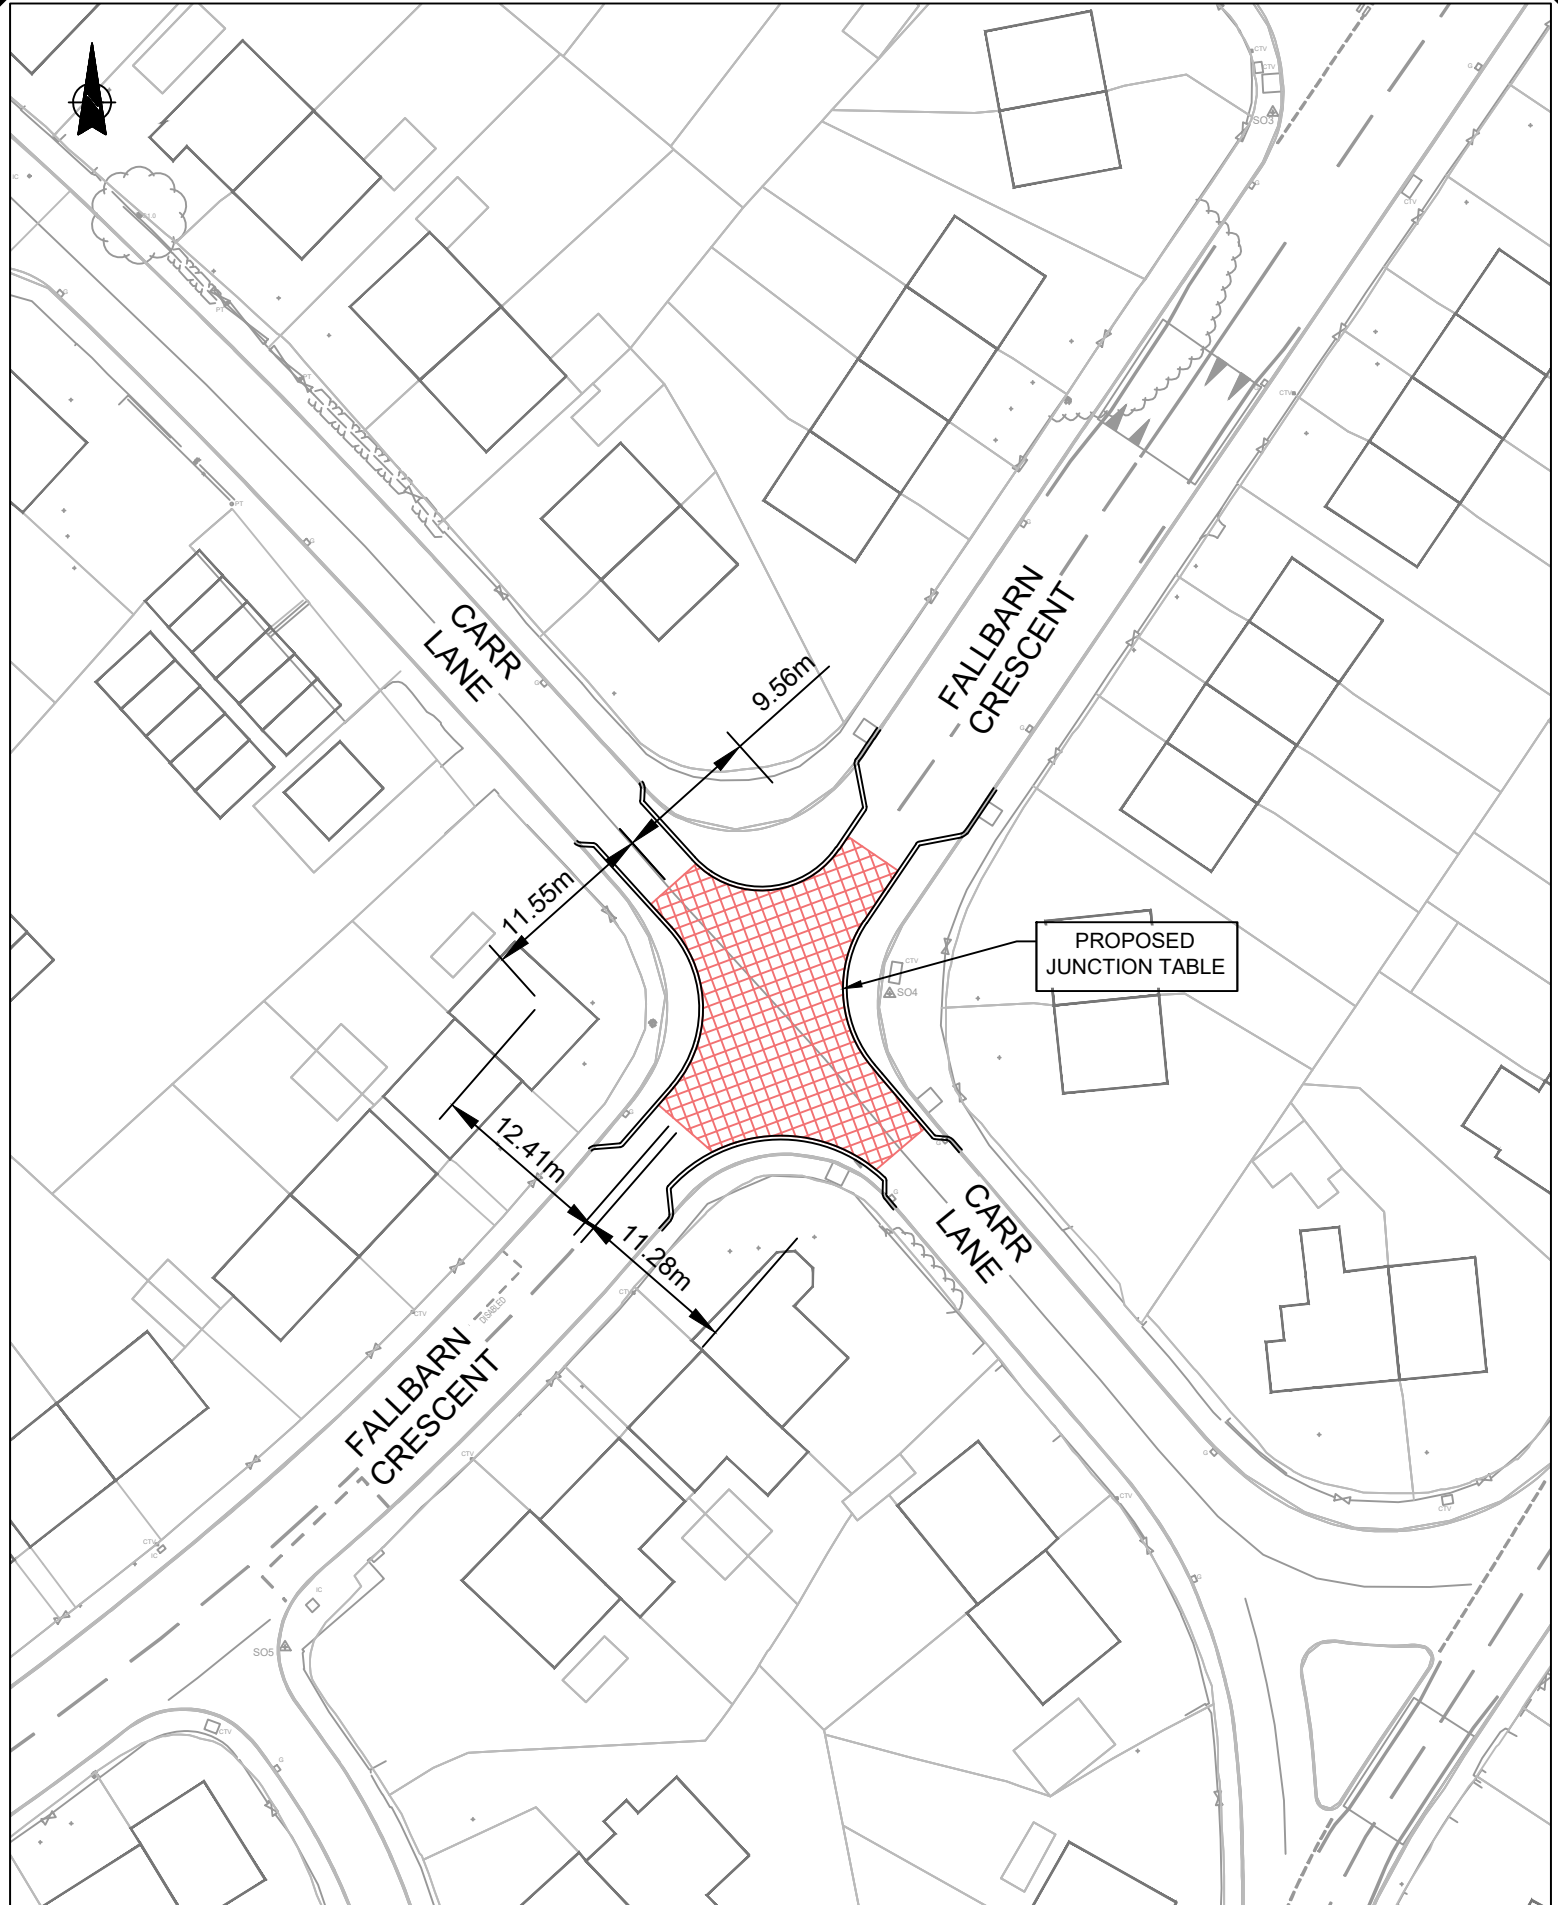

Based on Ordnance Survey mapping with the permission of the Controller of Her Majesty's Stationery Office. © Crown copyright. Unauthorised reproduction infringes Crown copyright and may lead to prosecution or civil proceedings. Lancashire County Council Licence No. LA100023320			
PROJECT TITLE		SCHEME NO.	
LUF - HALL CARR HIGHWAY IMPROVEMENTS		5222644	
DRAWING TITLE		DRAWING NO.	
PROPOSED TRAFFIC CALMING		SGHS-LCC-TRO-HC-DR-XX-009	
DRAWN BY		SHEET NO.	
CM		9 of 11	
CHECKED BY		REVISION	
CM		1	
SCALE @ A4		ISSUE PURPOSE	
1:500		-	
DATE			
21.08.26			

No.	Date	Amendment Details	Drawn by:	Checked by:
REVISIONS				

Lancashire

County Council

Planning & Environment
Infrastructure Delivery Team

0

5

10


20

30


40

50

SCALE BAR (PLOTTED mm)

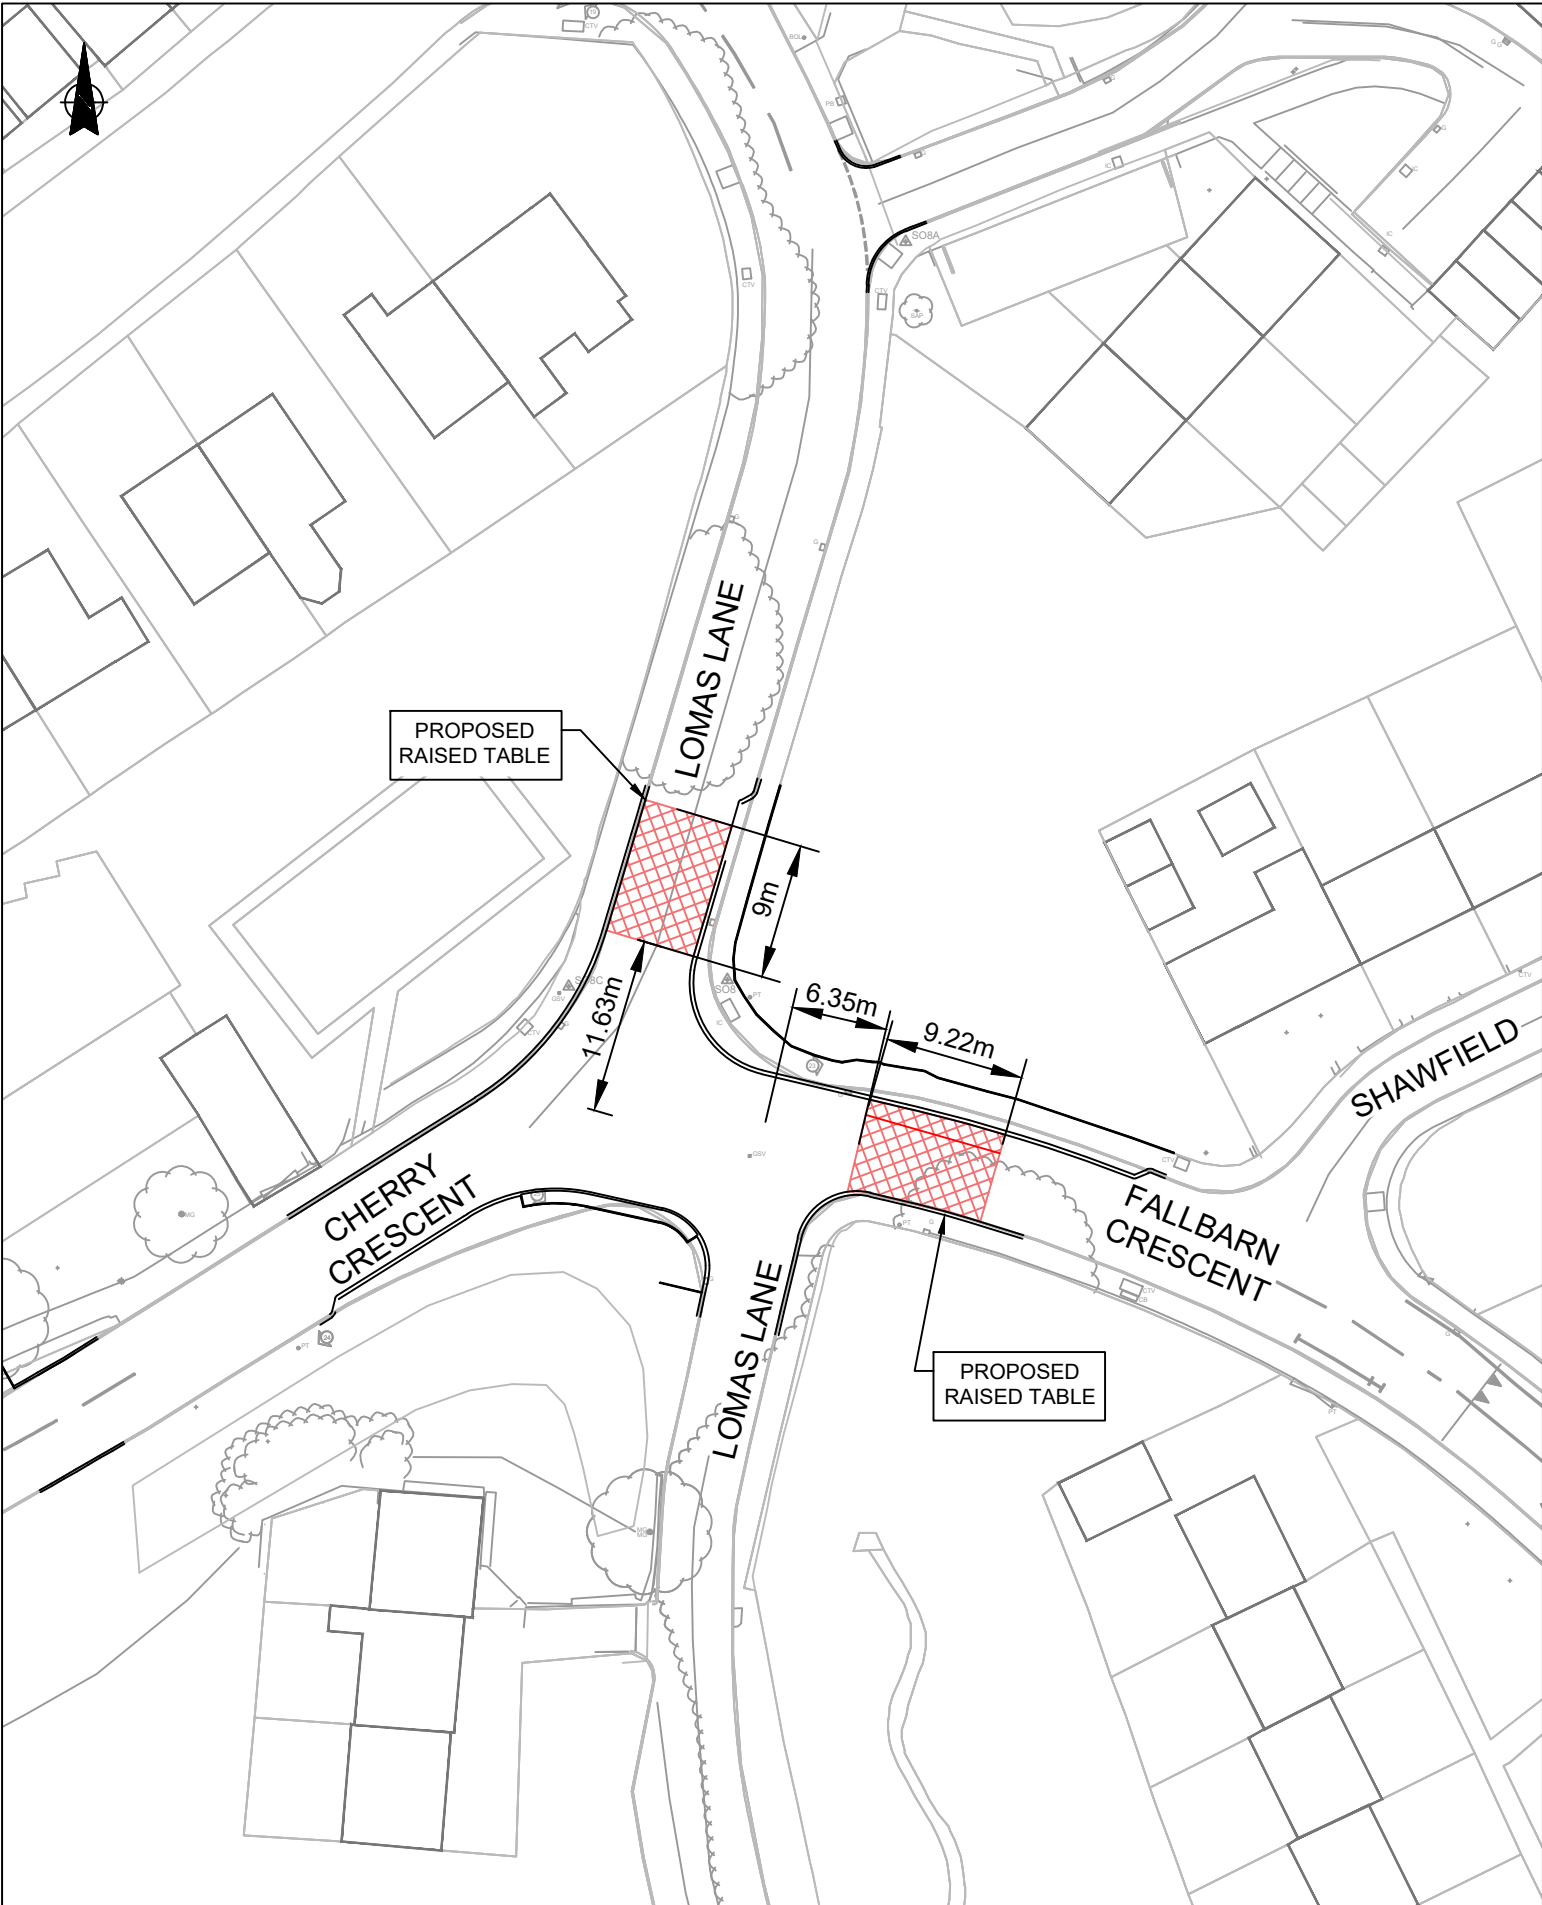

				Based on Ordnance Survey mapping with the permission of the Controller of Her Majesty's Stationery Office. © Crown copyright. Unauthorised reproduction infringes Crown copyright and may lead to prosecution or civil proceedings. Lancashire County Council Licence No. LA100023320			
				PROJECT TITLE		SCHEME NO.	
				LUF - HALL CARR HIGHWAY IMPROVEMENTS		5222644	
No. Date Amendment Details Drawn by: Checked by:						DRAWING NO. SGHS-LCC-TRO-HC-DR-XX-010	
REVISIONS				DRAWING TITLE		SHEET NO.	
				PROPOSED TRAFFIC CALMING		10 of 11	
Lancashire County Council Planning & Environment Infrastructure Delivery Team SCALE BAR (PLOTTED mm)				DRAWN BY		CHECKED BY	
				CM		CM	
				SCALE @ A4		DATE	
				1:500		21.08.26	
						REVISION	
						1	
						ISSUE PURPOSE	
						-	

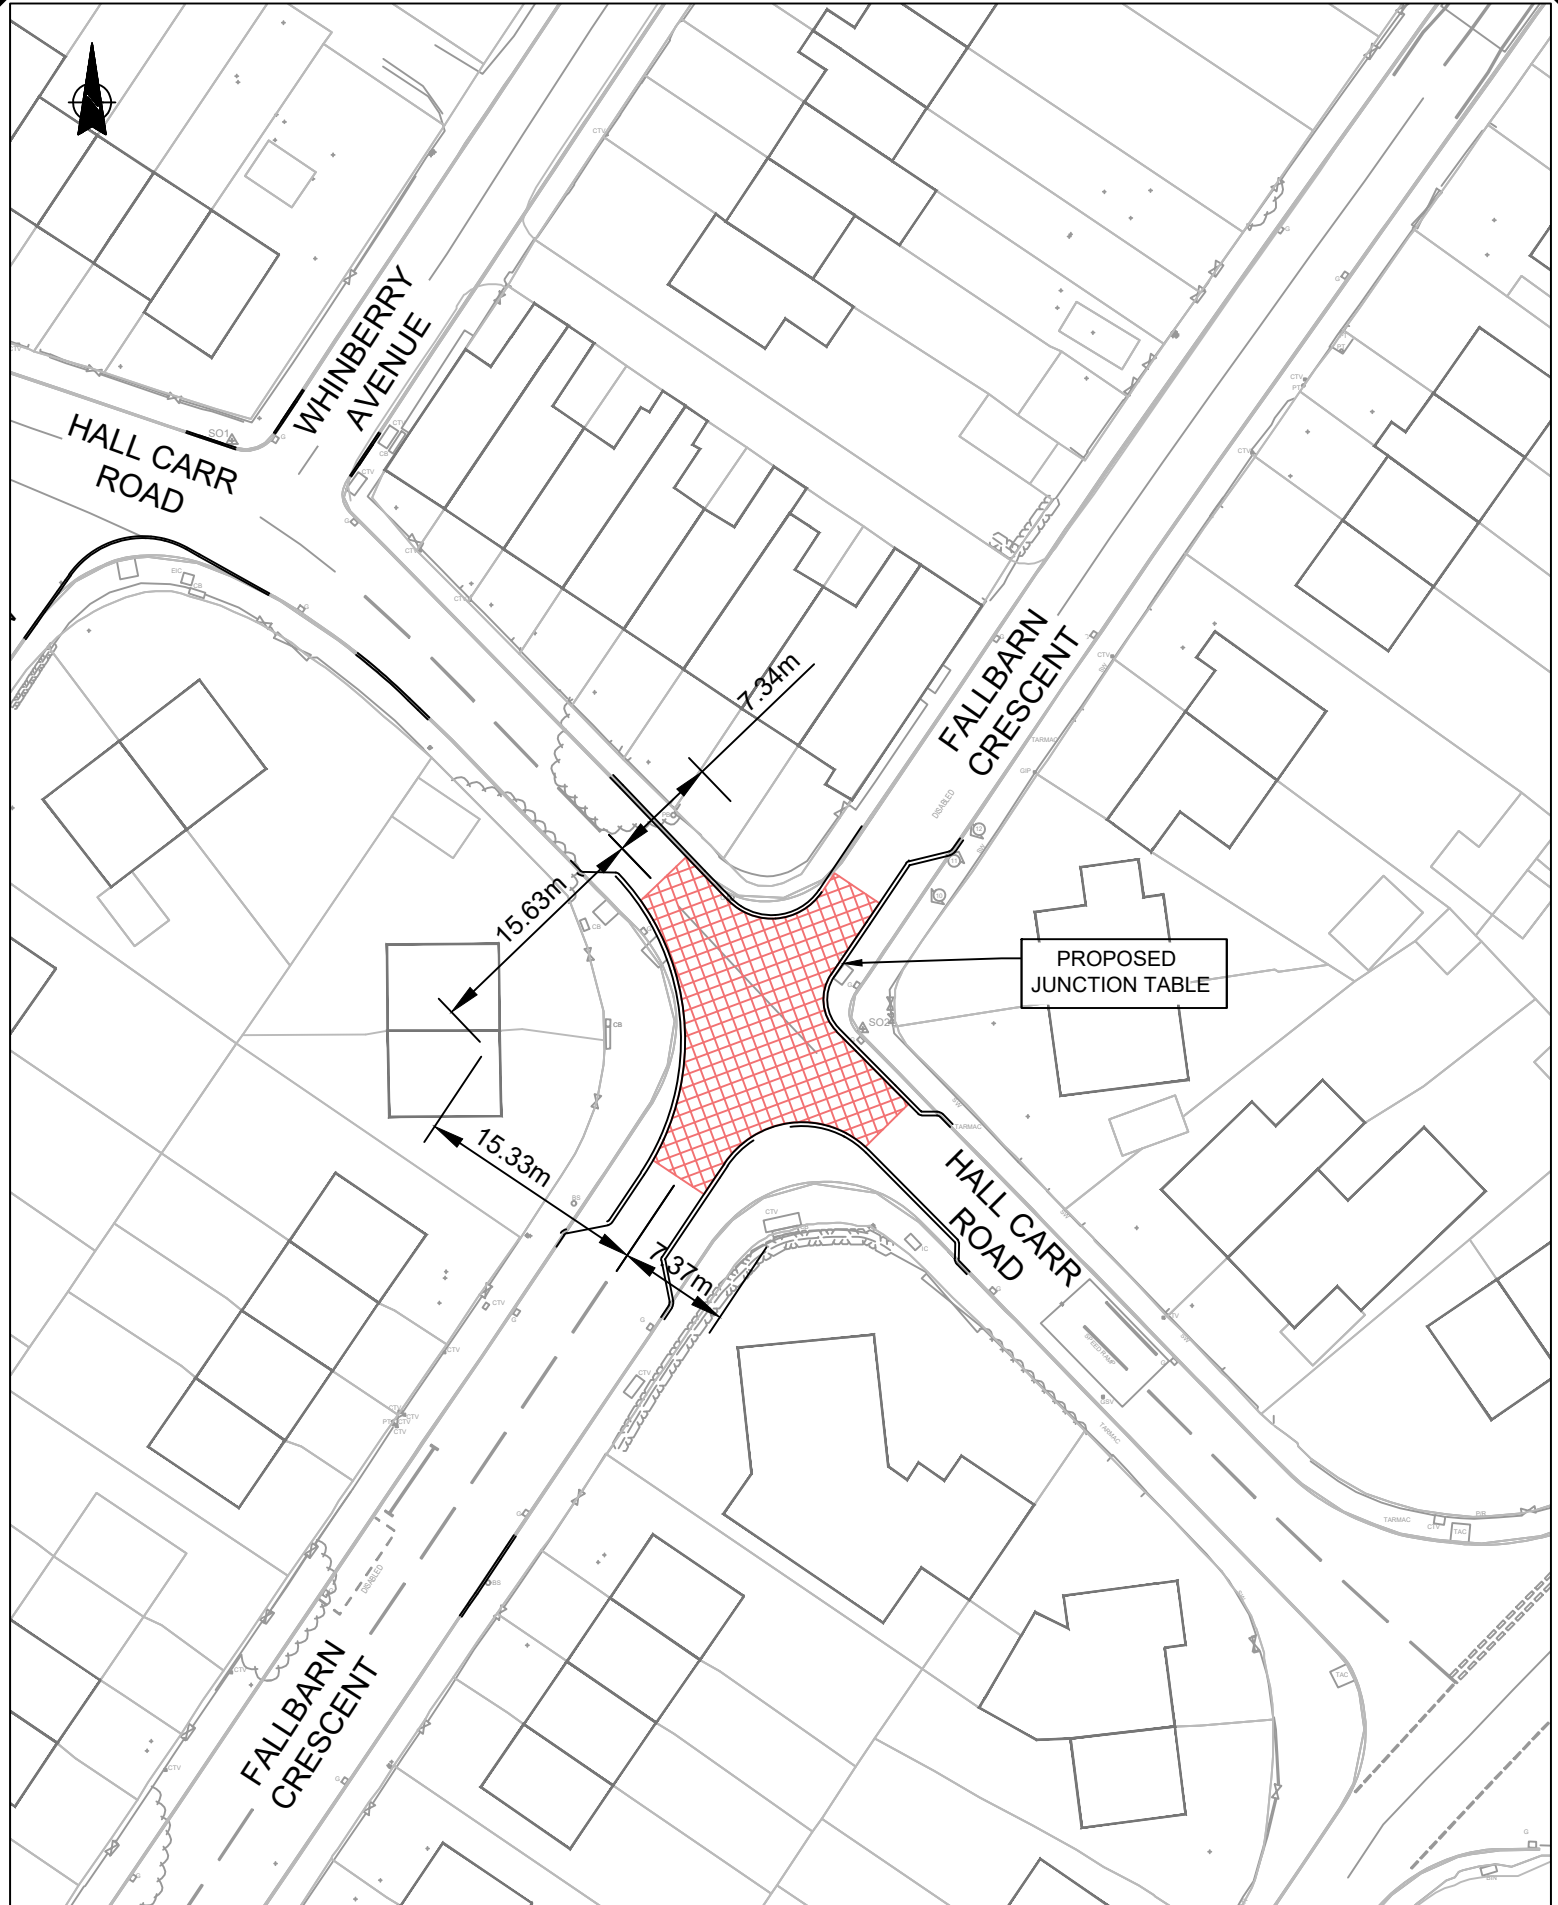

Based on Ordnance Survey mapping with the permission of the Controller of Her Majesty's Stationery Office. © Crown copyright. Unauthorised reproduction infringes Crown copyright and may lead to prosecution or civil proceedings. Lancashire County Council Licence No. LA100023320			
PROJECT TITLE		SCHEME NO.	
LUF - HALL CARR HIGHWAY IMPROVEMENTS		5222644	
DRAWING TITLE		DRAWING NO.	
PROPOSED TRAFFIC CALMING		SGHS-LCC-TRO-HC-DR-XX-008	
DRAWN BY		SHEET NO.	
CM		8 of 11	
CHECKED BY		REVISION	
CM		1	
SCALE @ A4		ISSUE PURPOSE	
1:500		-	
DATE			
21.08.26			

No.

Date

Amendment Details

Drawn by:

Checked by:

REVISIONS

Lancashire

County Council

Planning & Environment
Infrastructure Delivery Team

0

5

10


20

30

40

50

SCALE BAR (PLOTTED mm)

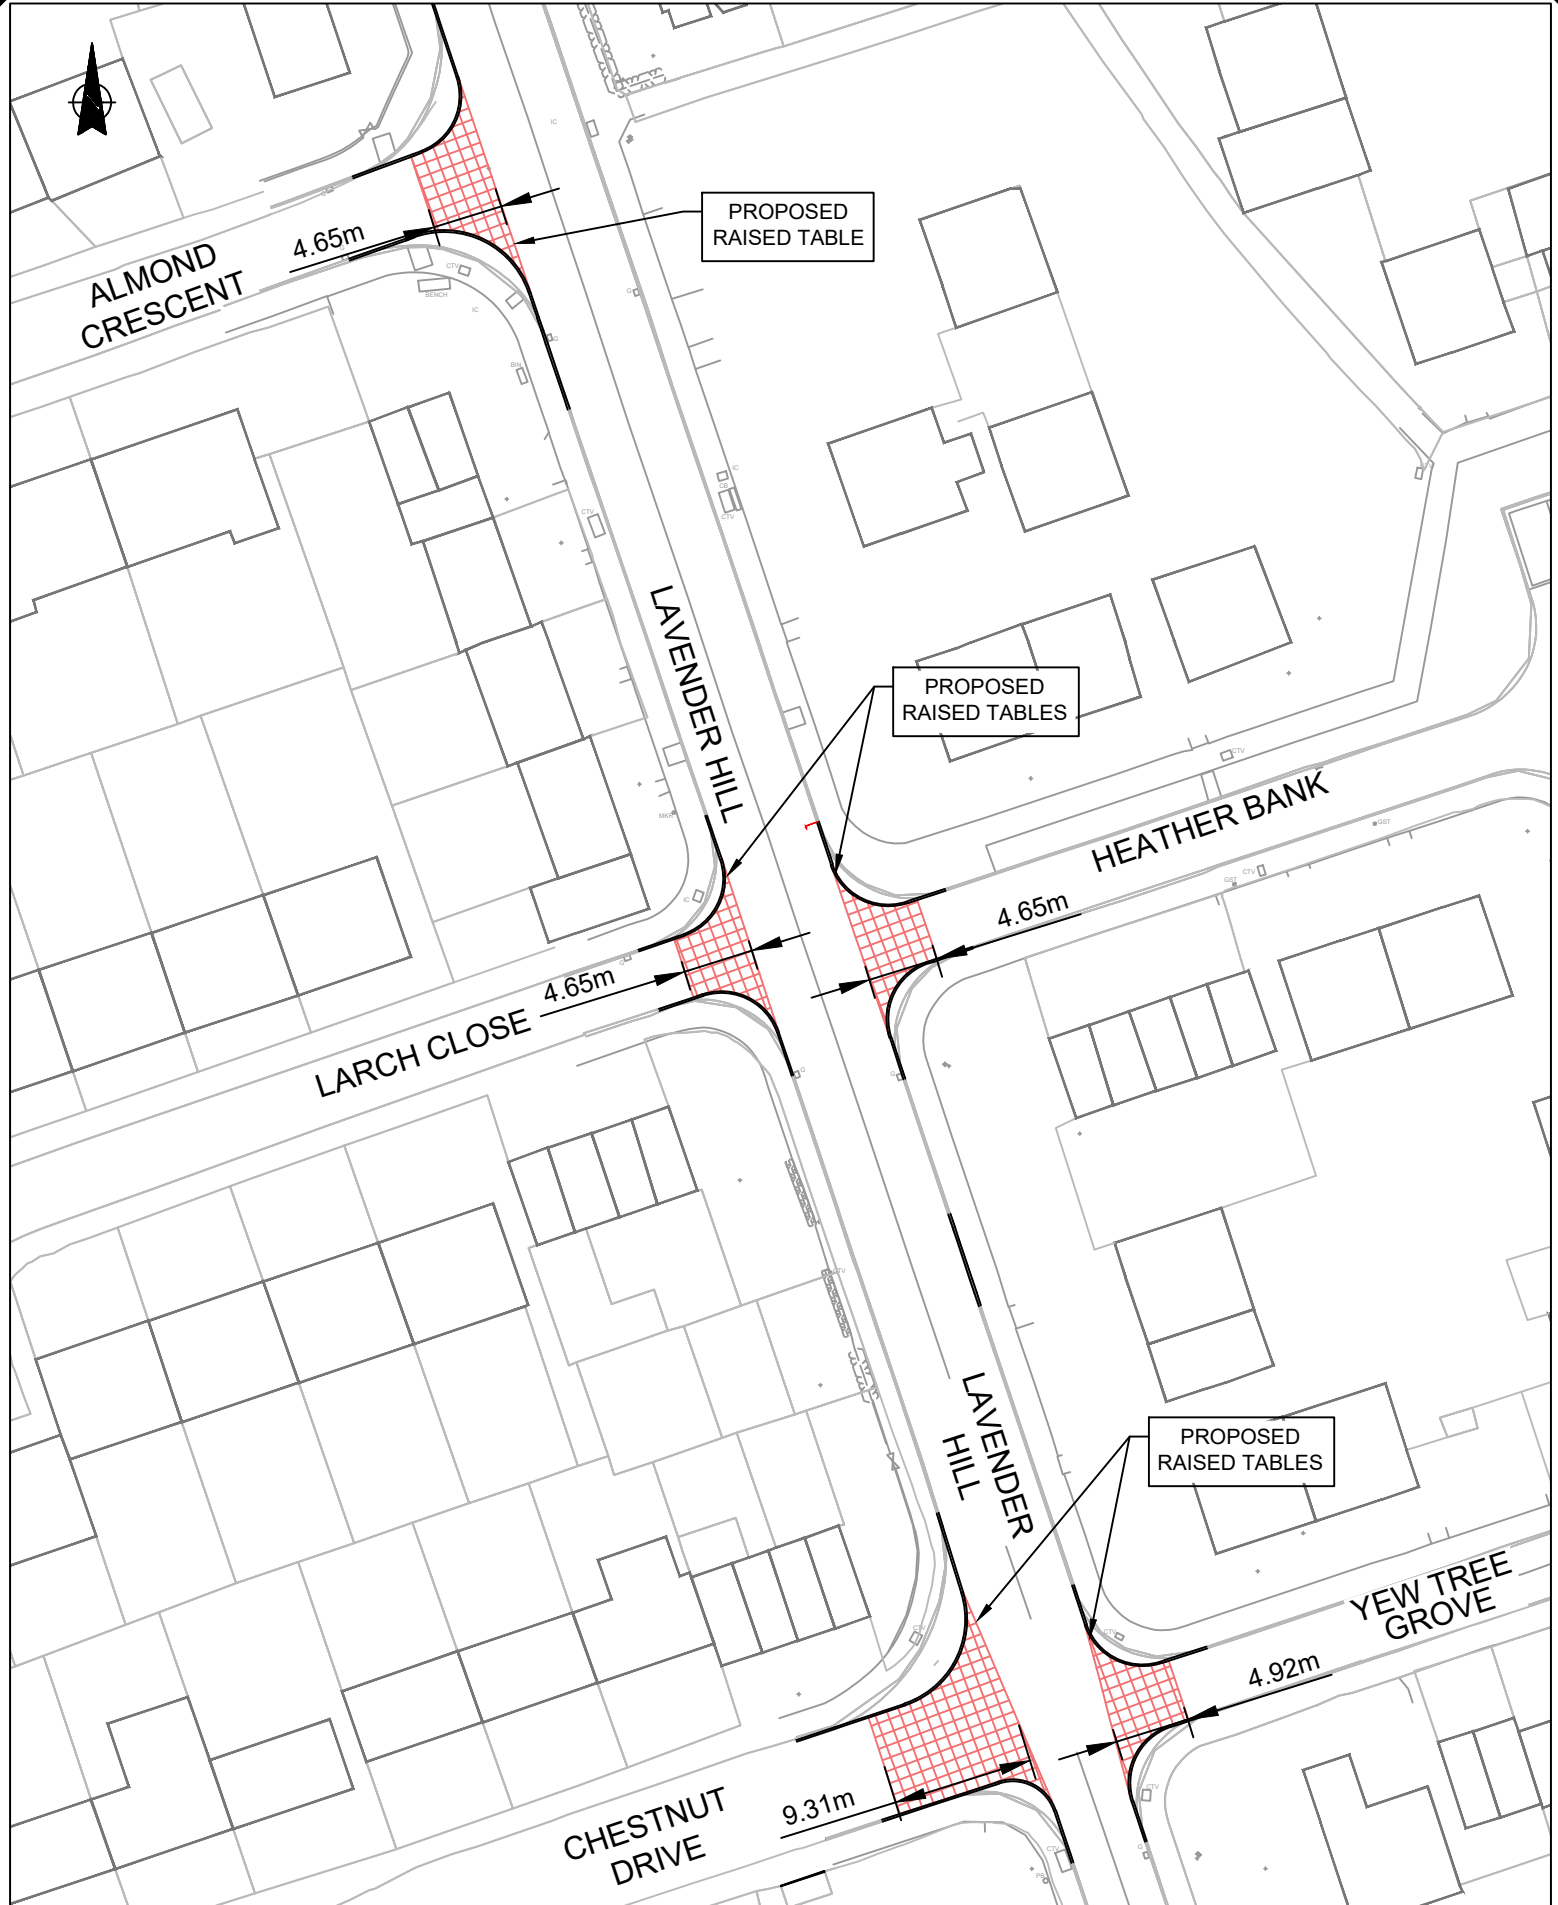

Based on Ordnance Survey mapping with the permission of the Controller of Her Majesty's Stationery Office. © Crown copyright. Unauthorised reproduction infringes Crown copyright and may lead to prosecution or civil proceedings. Lancashire County Council Licence No. LA100023320			
PROJECT TITLE		SCHEME NO.	
LUF - HALL CARR		5222644	
HIGHWAY IMPROVEMENTS		DRAWING NO.	
DRAWING TITLE		SGHS-LCC-TRO-HC-DR-XX-011	
PROPOSED TRAFFIC CALMING		SHEET NO.	
DRAWN BY		11 of 11	
CM		REVISION	
SCALE @ A4		1	
1:500		ISSUE PURPOSE	
21.08.26		-	

No.

Date

Amendment Details

Drawn by:

Checked by:

REVISIONS

Lancashire

County Council

Planning & Environment

Infrastructure Delivery Team

0

5

10

20

30

40

50

SCALE BAR (PLOTTED mm)