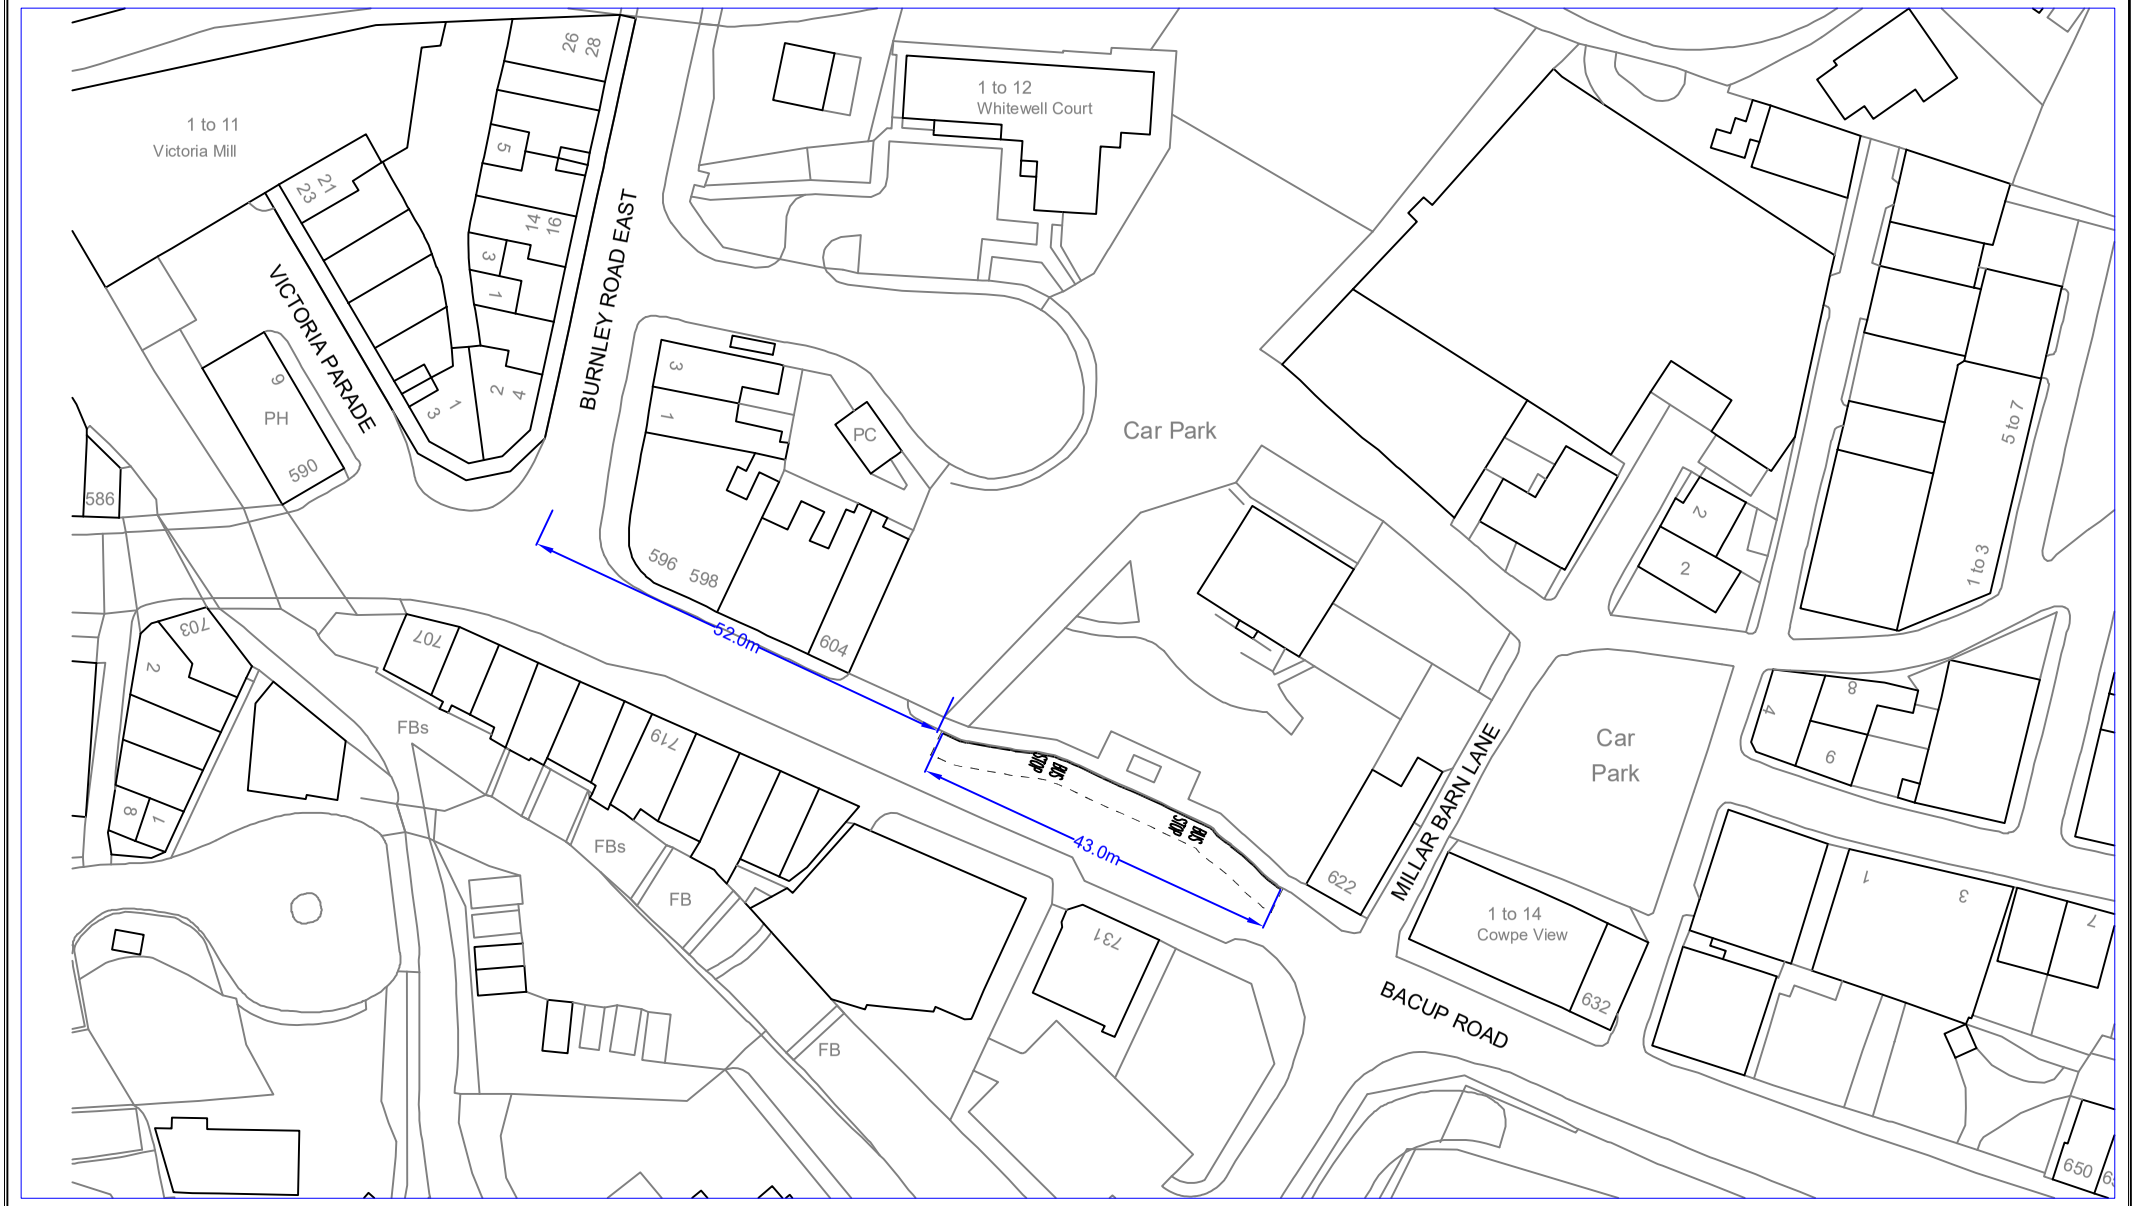

No.	Date	Amendment Details	Drawn by	Checked by

REVISIONS

Lancashire County Council — Highways and Transport

© Crown copyright [and database rights] 2023 OS AC0000850590

Introduction of a Bus Stop Clearway

LOCATION

Bacup Road, Waterfoot

SCALE NTS DATE

Drawn by

N W E S

Bus Stop Clearway
Waterfoot, Royal Hotel (opp)
Stop ID 25001431