


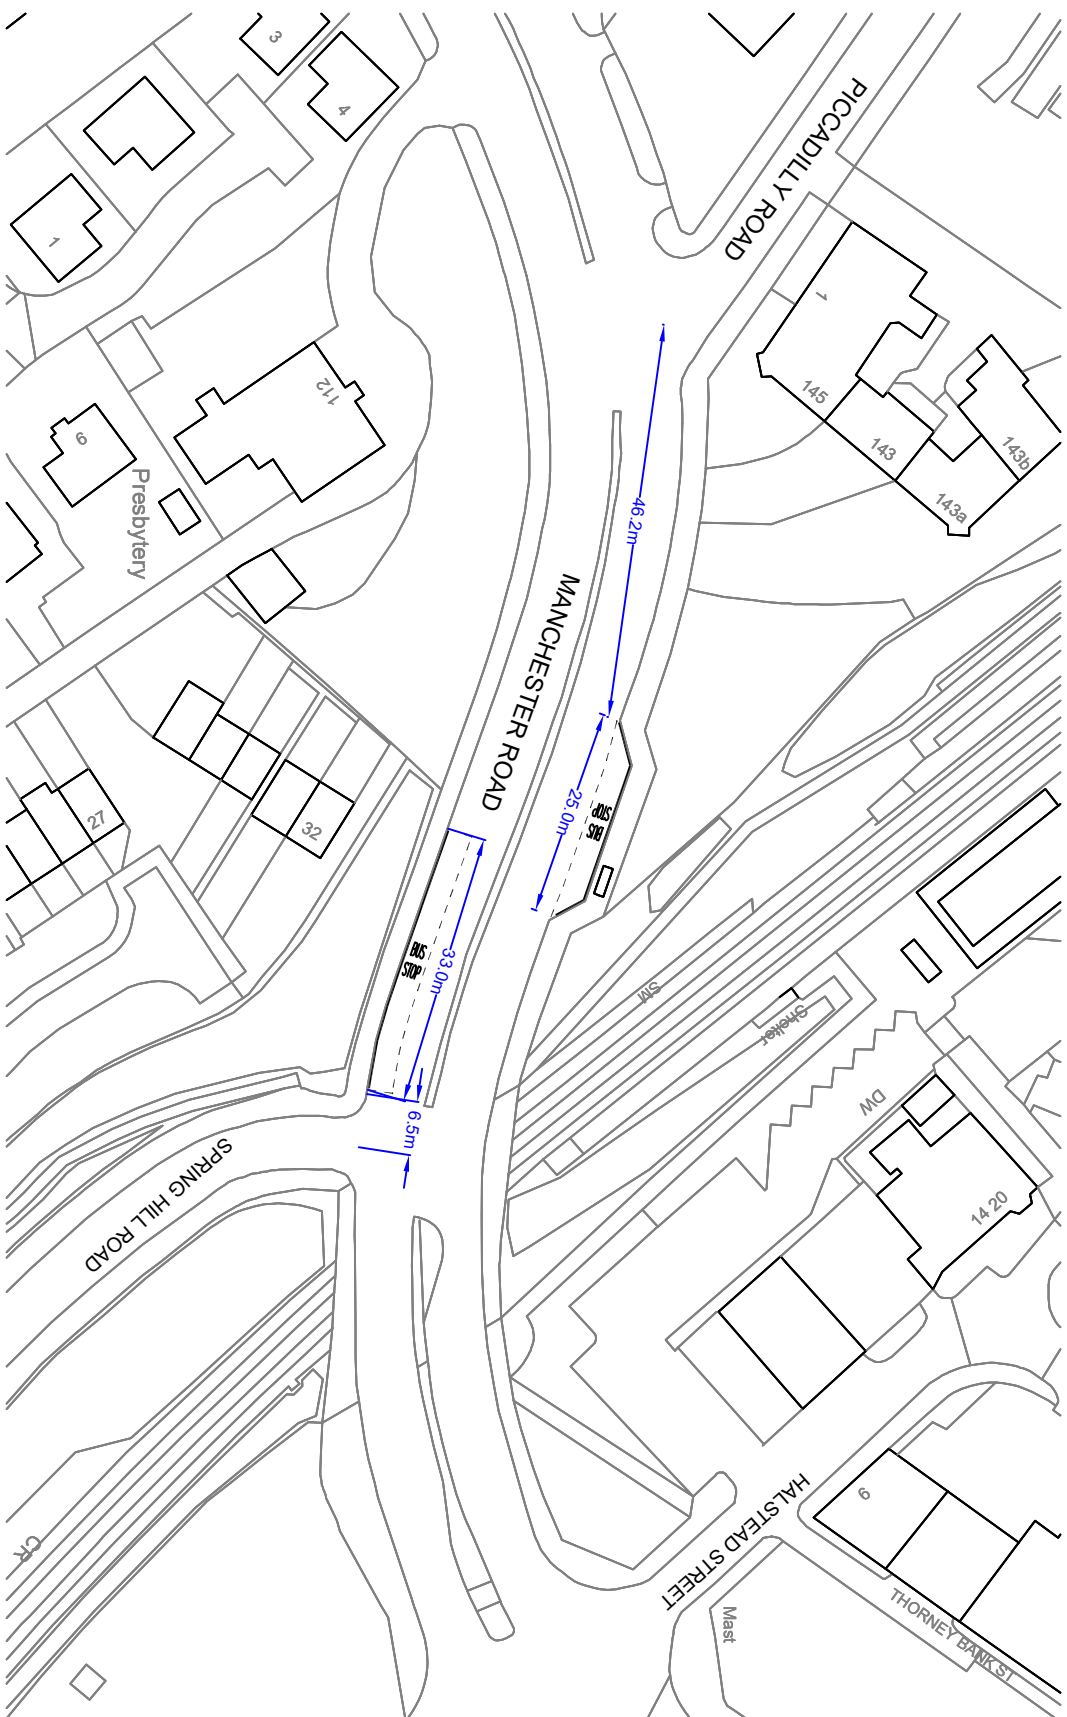

No.	Date	Amendment Details	Drawn by	Checked by
-----	------	-------------------	----------	------------

REVISIONS

Lancashire
County Council



Highways and Transport


Introduction of a Bus Stop Clearway

LOCATION
Manchester Road, Burnley

SCALE
NTS

DATE

Drawn by

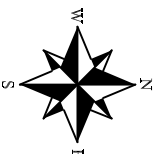

Bus Stop Clearway
BURNHAM GATE, Railway Station (Stop A)
Stop ID 2500IMG2873
BURNHAM GATE, Railway Station (Stop B)
Stop ID 2500IMG2874