THE LANCASHIRE COUNTY COUNCIL (FOLLY CANAL BRIDGE) SCHEME 2009

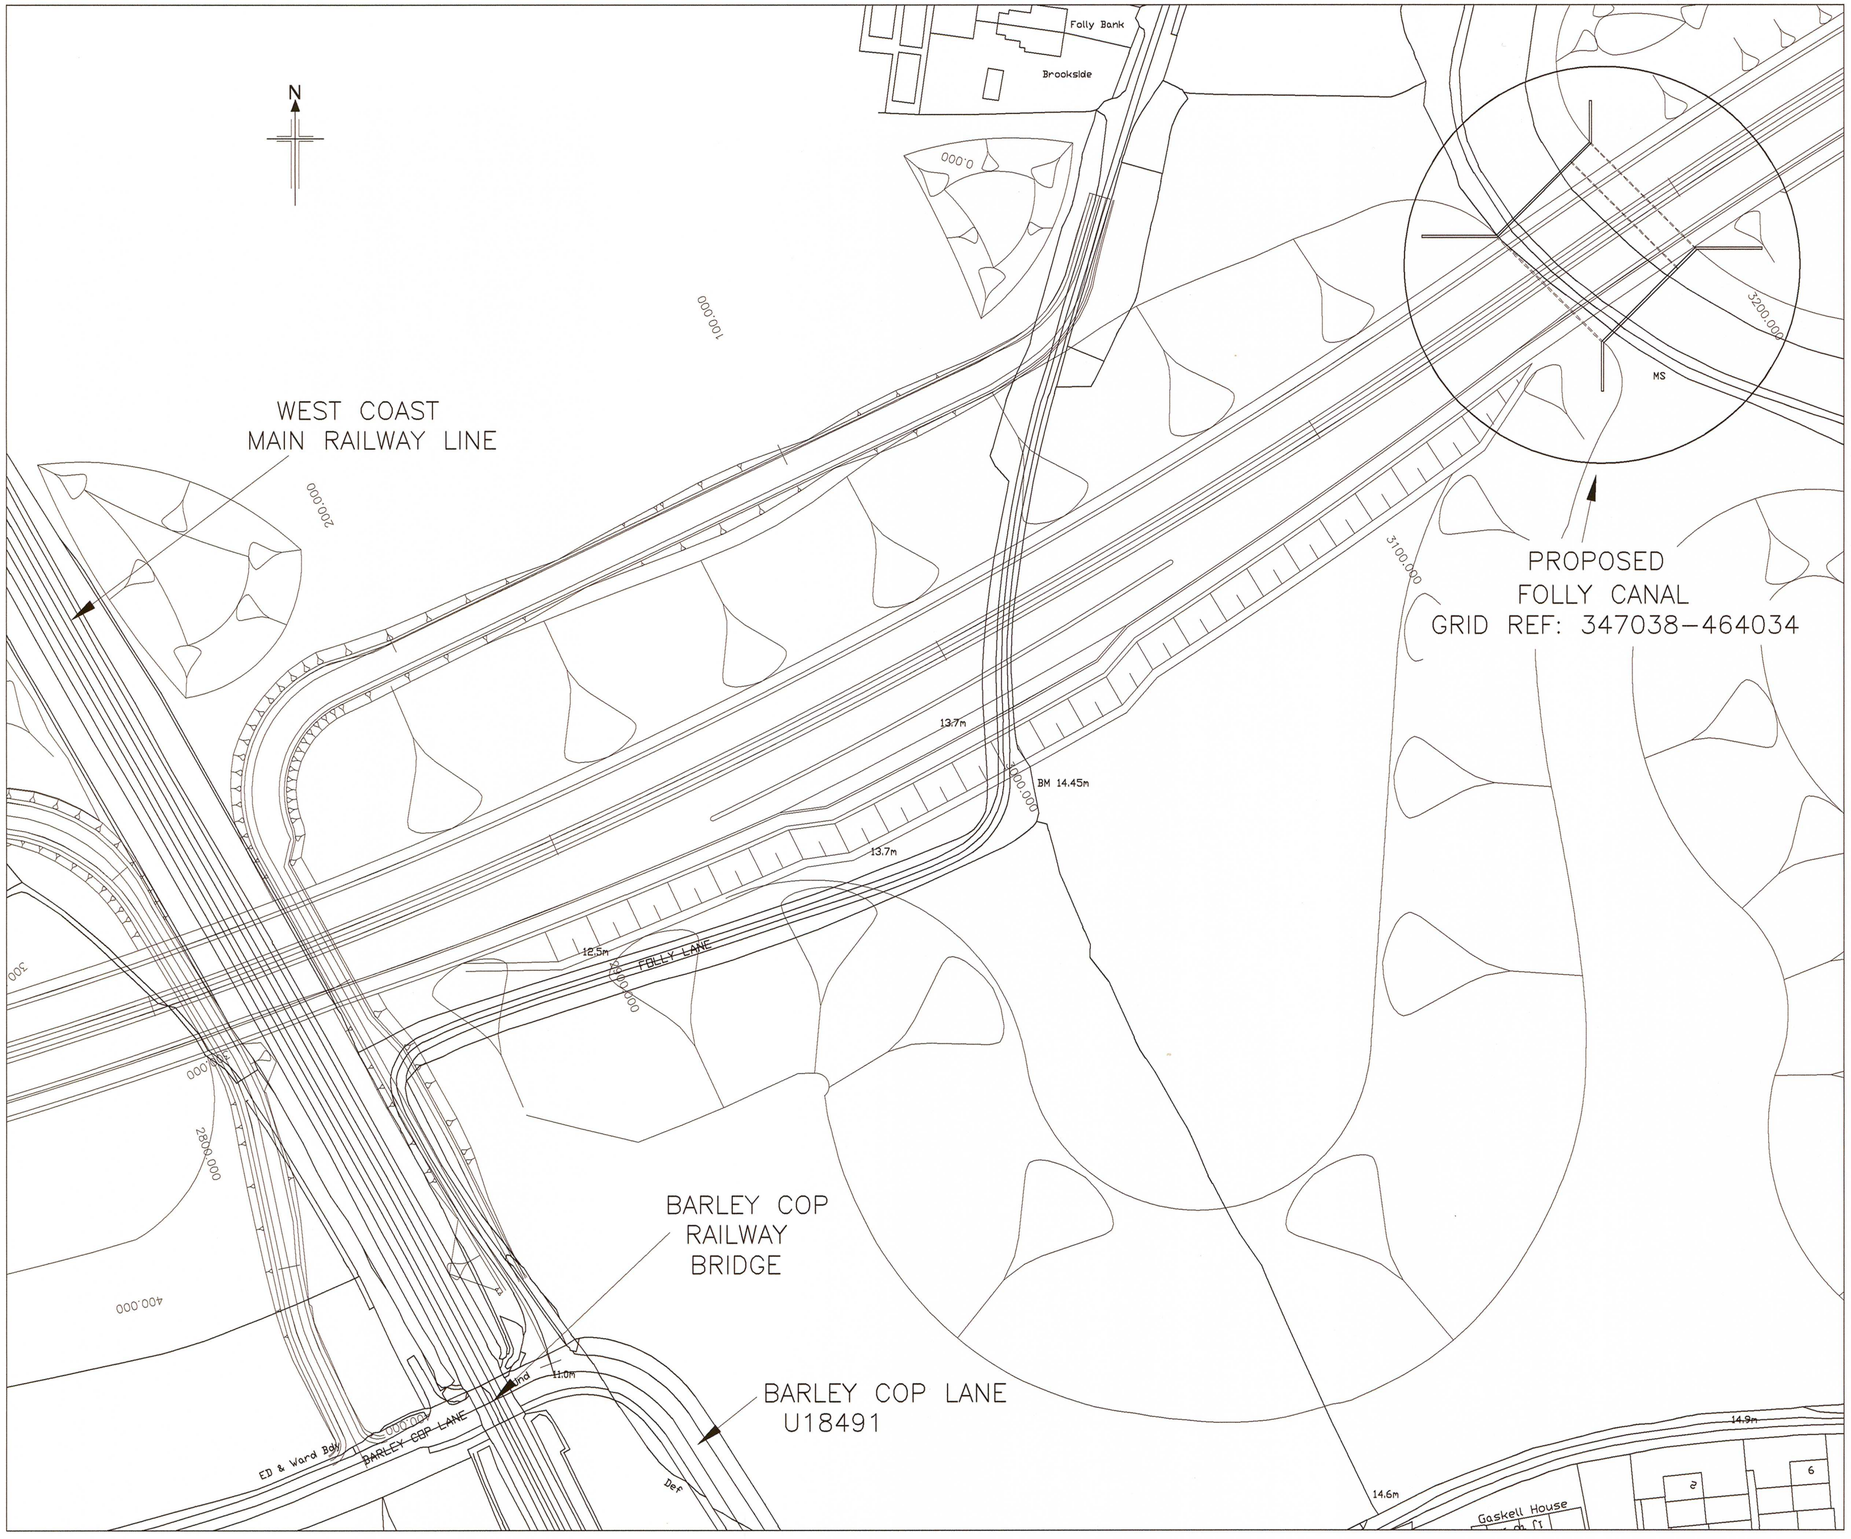

ORDERS UNDER SECTION 106 OF THE HIGHWAYS ACT 1980

PLAN NOTES

1) -

Based on Ordnance Survey Mapping with the Permission of the Controller of Her Majesty's Stationery Office (C) Crown copyright. Unauthorised reproduction infringes Crown copyright and may lead to prosecution or civil proceedings Lancashire County Council Licence No.LA076716

19321

Authorized Signatory

Drawing No. 11063/12/02 Rev. 0

0 25 50 75 100 m